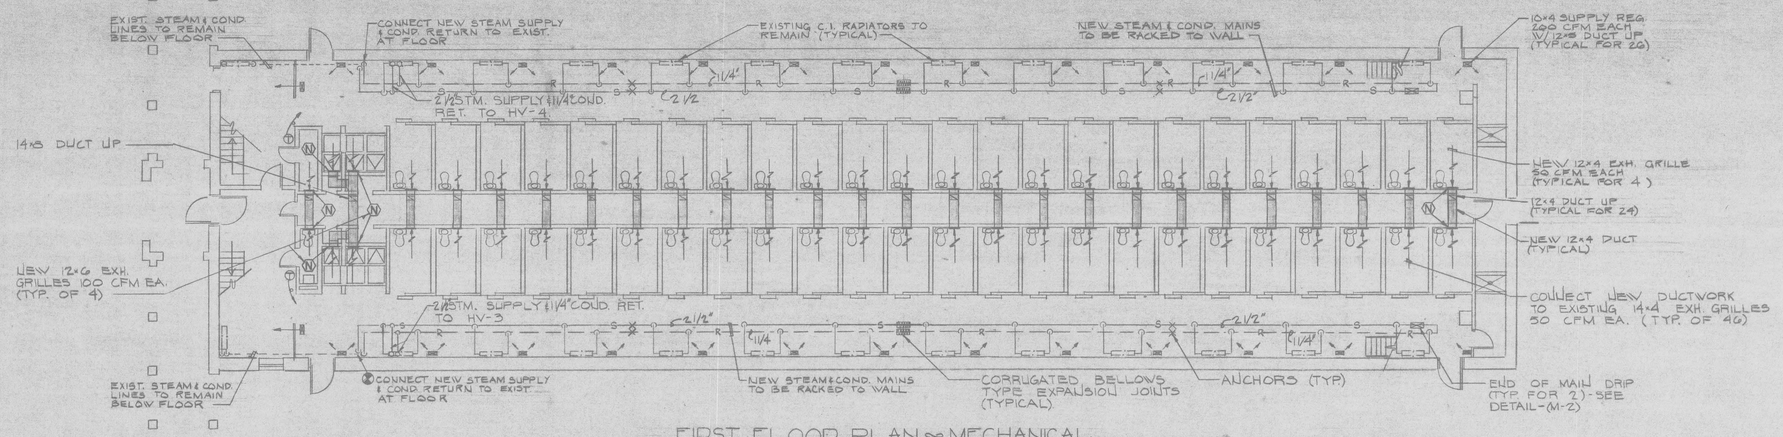


FIRST FLOOR PLAN ∞ MECHANICAL

SCALE: 1/8" = 1'-0"

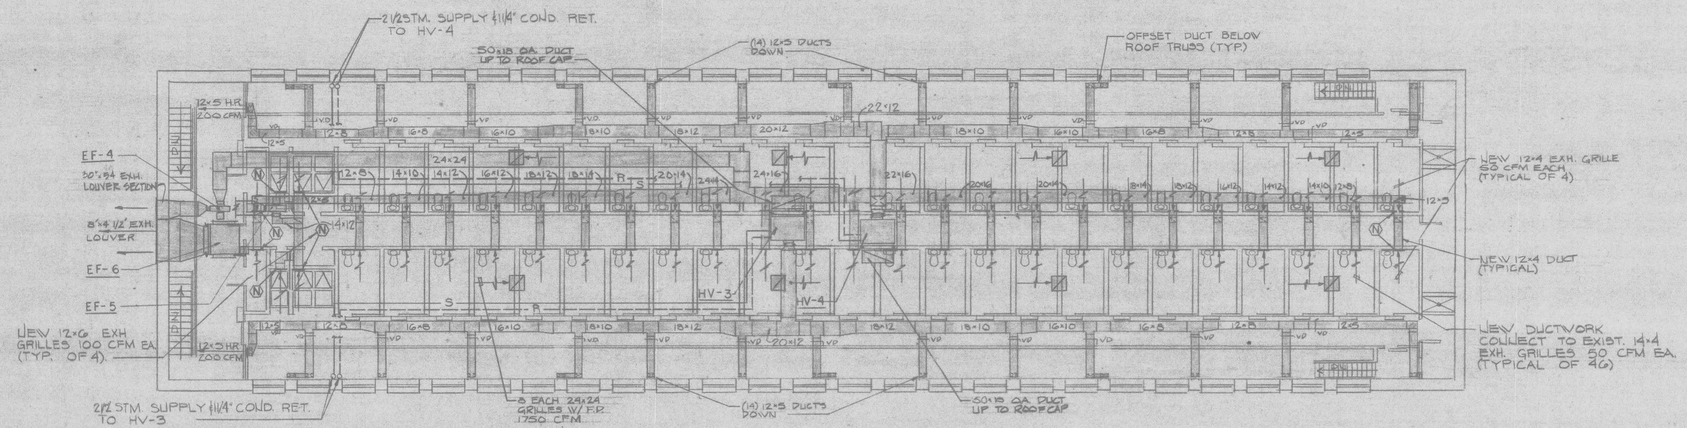


SECOND FLOOR PLAN ∞ MECHANICAL

SCALE: 1/8" = 1'-0"

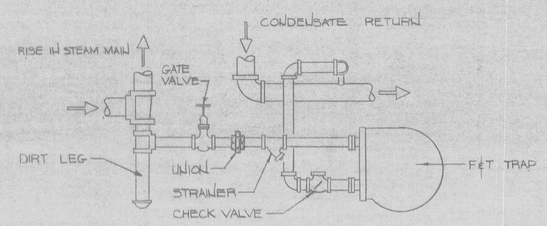


COMBINATION END OF MAIN DRIP & LIFT STATION DETAIL

NO SCALE

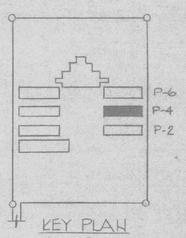


KEY PLAN

NO SCALE

NORTH

1/8" = 1'-0" SCALE 5 0 5 10 15 20 FEET

| | | | | | | |
|---|---|---|---|---|---|---|
| DESIGNED | | | | | | |
| DRAWN | | | | | | |
| CHECKED | | | | | | |
| CERTIFICATION | REVISION | DATE | DESCRIPTION | | BY | APP |
| | | | PROJECT DRAWINGS | | | |
| | | | BUILDING P-4 MECHANICAL PLAN | | DRAWING NO | |
| | | | RENOVATION OF BUILDINGS P-2, P-4, P-6 MAXIMUM SECURITY AREA DEPT. OF CORRECTIONS - LORTON, VA. | | M-2 | |
| ASSISTANT DIRECTOR FOR BUREAU OF DESIGN AND ENGINEERING | REGISTRATION NO | | LBC&W VIRGINIA ARCHITECTS ENGINEERS PLANNERS | | | |
| DATE | ARCHITECT | | GOVERNMENT OF THE DISTRICT OF COLUMBIA | | PROJECT NO | FL-223H-77 |
| | DATE | | DEPARTMENT OF GENERAL SERVICES | | DATE | 3-30-1979 |
| | | | | | SHEET | 16 OF 21 |