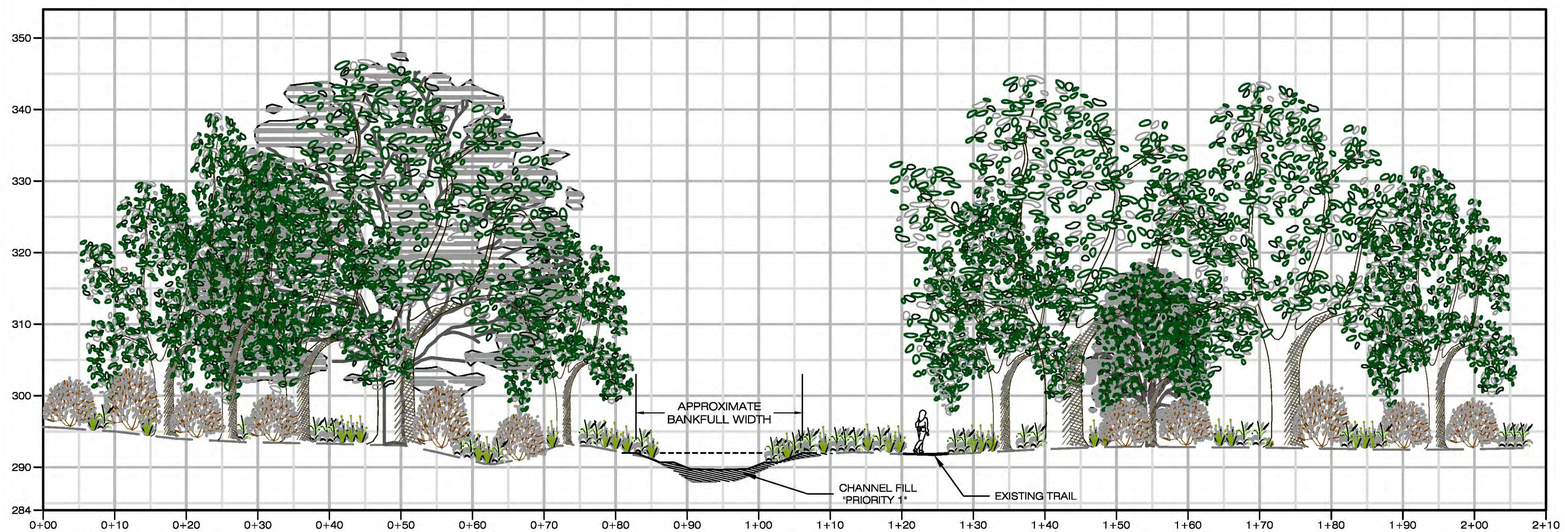

SECTION4

VERTICAL SCALE: 1" = 10' HORIZONTAL SCALE: 1" = 10'

WILLIAMSBURG ENVIRONMENTAL GROUP, INC.

5209 Center Street
Williamsburg, Virginia 23188
(757) 220-6869

1011 Boulder Springs Drive, Suite 225
Richmond, Virginia 23225
(804) 267-3474

150 Riverside Parkway, Suite 301
Fredericksburg, Virginia 22406
(540) 785-5544

Environmental Consultants

EMERGENCY POLICE – FIRE – RESCUE 911

REVISED: DECEMBER, 2012

FAIRFAX COUNTY, VIRGINIA
DEPARTMENT OF PUBLIC WORKS AND ENVIRONMENTAL SERVICES PLANNING & DESIGN DIVISION
12000 GOVERNMENT CENTER PARKWAY, SUITE 449 FAIRFAX, VA 22035-0052

STORMWATER PLANNING DIVISION
703-324-5500

TURKEY RUN STREAM RESTORATION
FINAL CONCEPT DESIGN
ADDITIONAL SECTION 4

REVISIONS

△#	DESCRIPTION	BY	APPROVED	DATE

APPROVED BY THE PLANNING AND DESIGN DIVISION

CONTRACT NO. PROJECT NO.

SCALE
VERT. 1" = 10'
HORIZ. 1" = 10'

DESIGNED BY:
DRAFTED BY:
CHECKED BY:

SHEET
S1 OF

FUND# 000