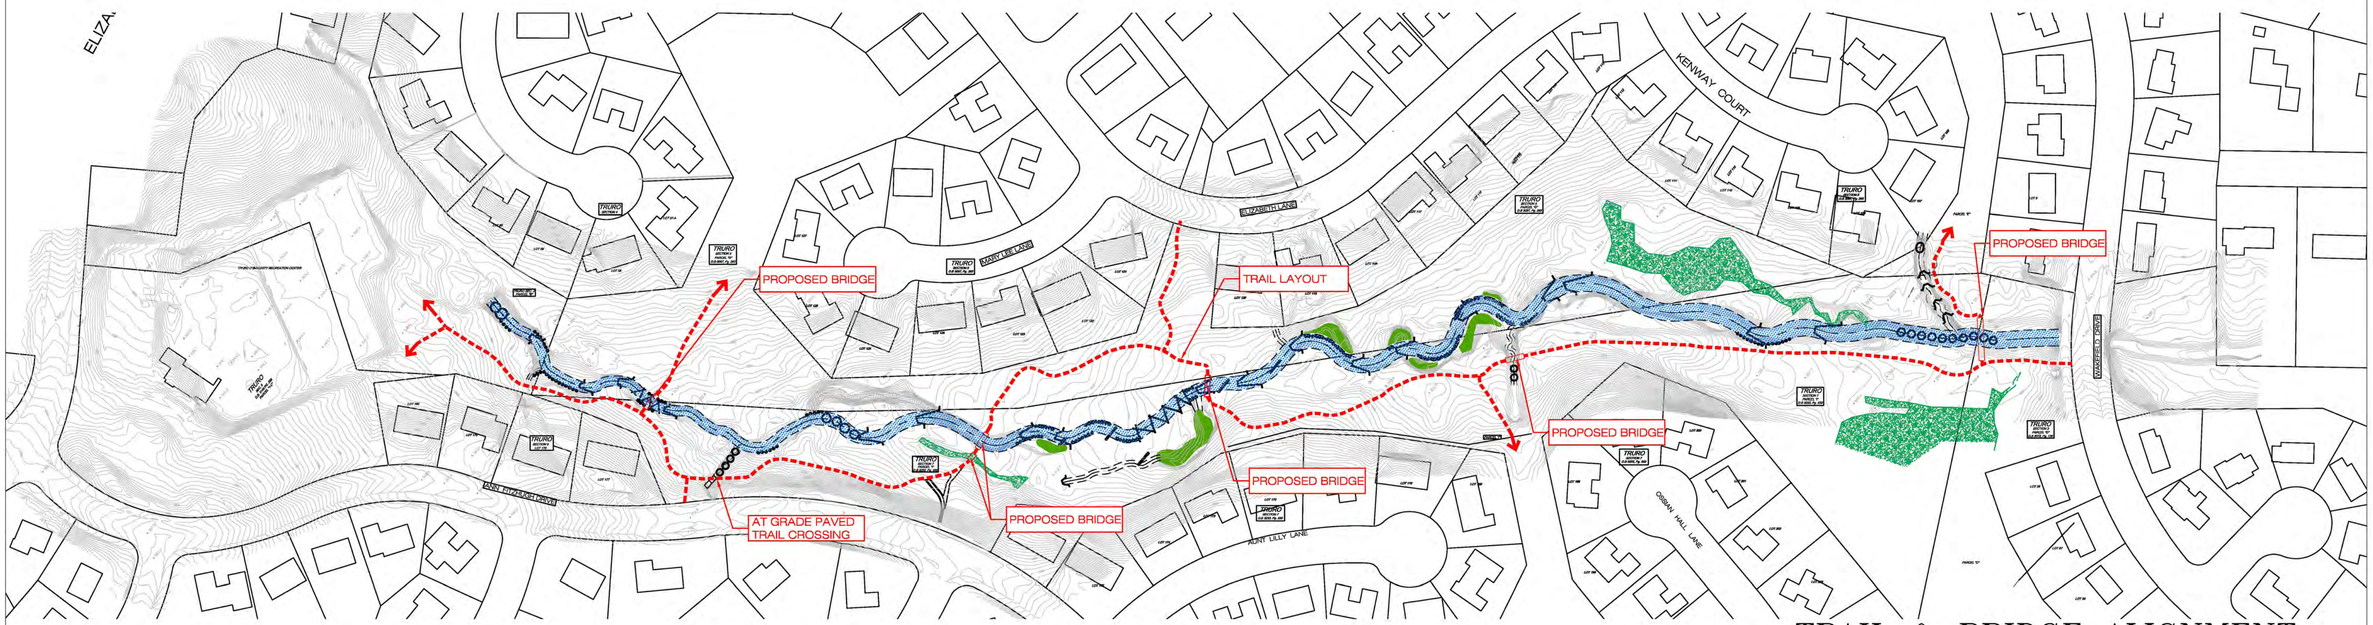

TRAIL & BRIDGE ALIGNMENT

CONTOUR INTERVAL = 0.5 FOOT

100' 0' 50' 100' 200' 300'

WILLIAMSBURG ENVIRONMENTAL GROUP, INC.

5209 Center Street
Williamsburg, Virginia 23188
(757) 220-6869

1011 Boulder Springs Drive, Suite 225
Richmond, Virginia 23225
(804) 267-3474

150 Riverside Parkway, Suite 301
Fredericksburg, Virginia 22406
(540) 785-5544

Environmental Consultants

EMERGENCY POLICE – FIRE – RESCUE 911

REVISED: DECEMBER, 2012

FAIRFAX COUNTY, VIRGINIA
DEPARTMENT OF PUBLIC WORKS AND ENVIRONMENTAL SERVICES PLANNING & DESIGN DIVISION
12000 GOVERNMENT CENTER PARKWAY, SUITE 449 FAIRFAX, VA 22035–0052

STORMWATER PLANNING DIVISION
703–324–5500

TURKEY RUN STREAM RESTORATION
FINAL CONCEPT PLAN
TRAIL & BRIDGE LAYOUT

REVISIONS △#	DESCRIPTION	BY	APPROVED	DATE

APPROVED BY THE PLANNING AND DESIGN DIVISION

CONTRACT NO. PROJECT NO.

SCALE VERT. 1" = N/A HORIZ. 1" = 100'

DESIGNED BY: DRAFTED BY: CHECKED BY:

SHEET 6 OF

FUND# 000