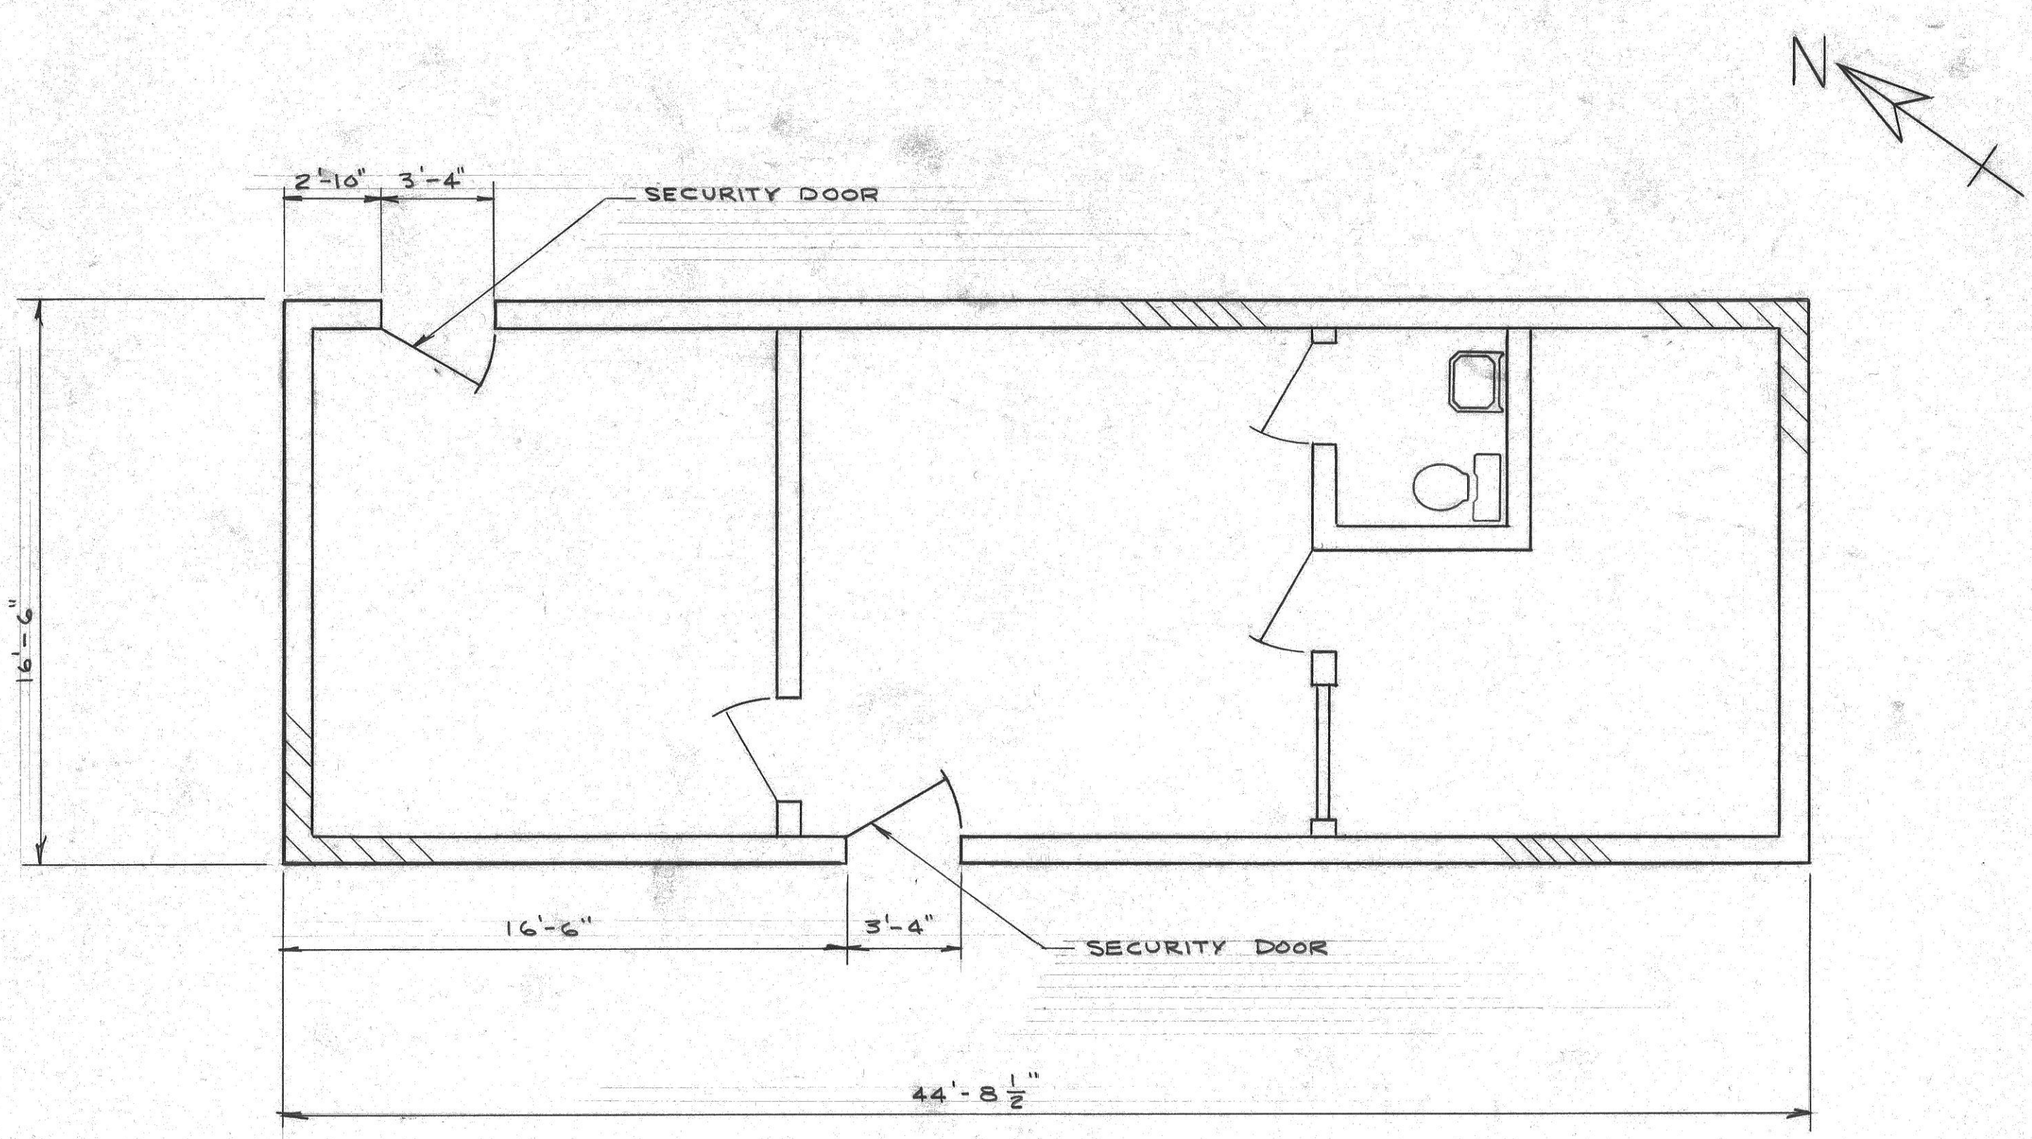

NOTES:

1. REMOVE EXISTING WINDOWS AND SOUTH-EAST DOOR.
2. BLOCK UP ALL RESULTING OPENINGS WITH MASONRY.
3. INSIDE WALLS TO BE FINISHED THE SAME AS EXISTING INTERIOR WALLS.
4. HEATING REQUIREMENTS TO BE ADJUSTED FOR NEW CONDITIONS.
5. INSTALL AIR CONDITIONING AND REQUIRED ELECTRICAL.
6. REMOVE EXISTING WOODEN EXTERIOR DOORS AND FRAMES AND REPLACE WITH METAL SECURITY DOORS.

DEPARTMENT OF CORRECTIONS, D.C.
OFFICE OF THE CHIEF ENGINEER

PROPOSED
COMPLEX MAIL ROOM & FINANCE

DRAWN BY:	DATE:
CHECKED BY:	APPROVED BY:
SCALE 1/4" = 1'-0"	

CEN-XX-004

PRINT SPEED
DRAWER #11