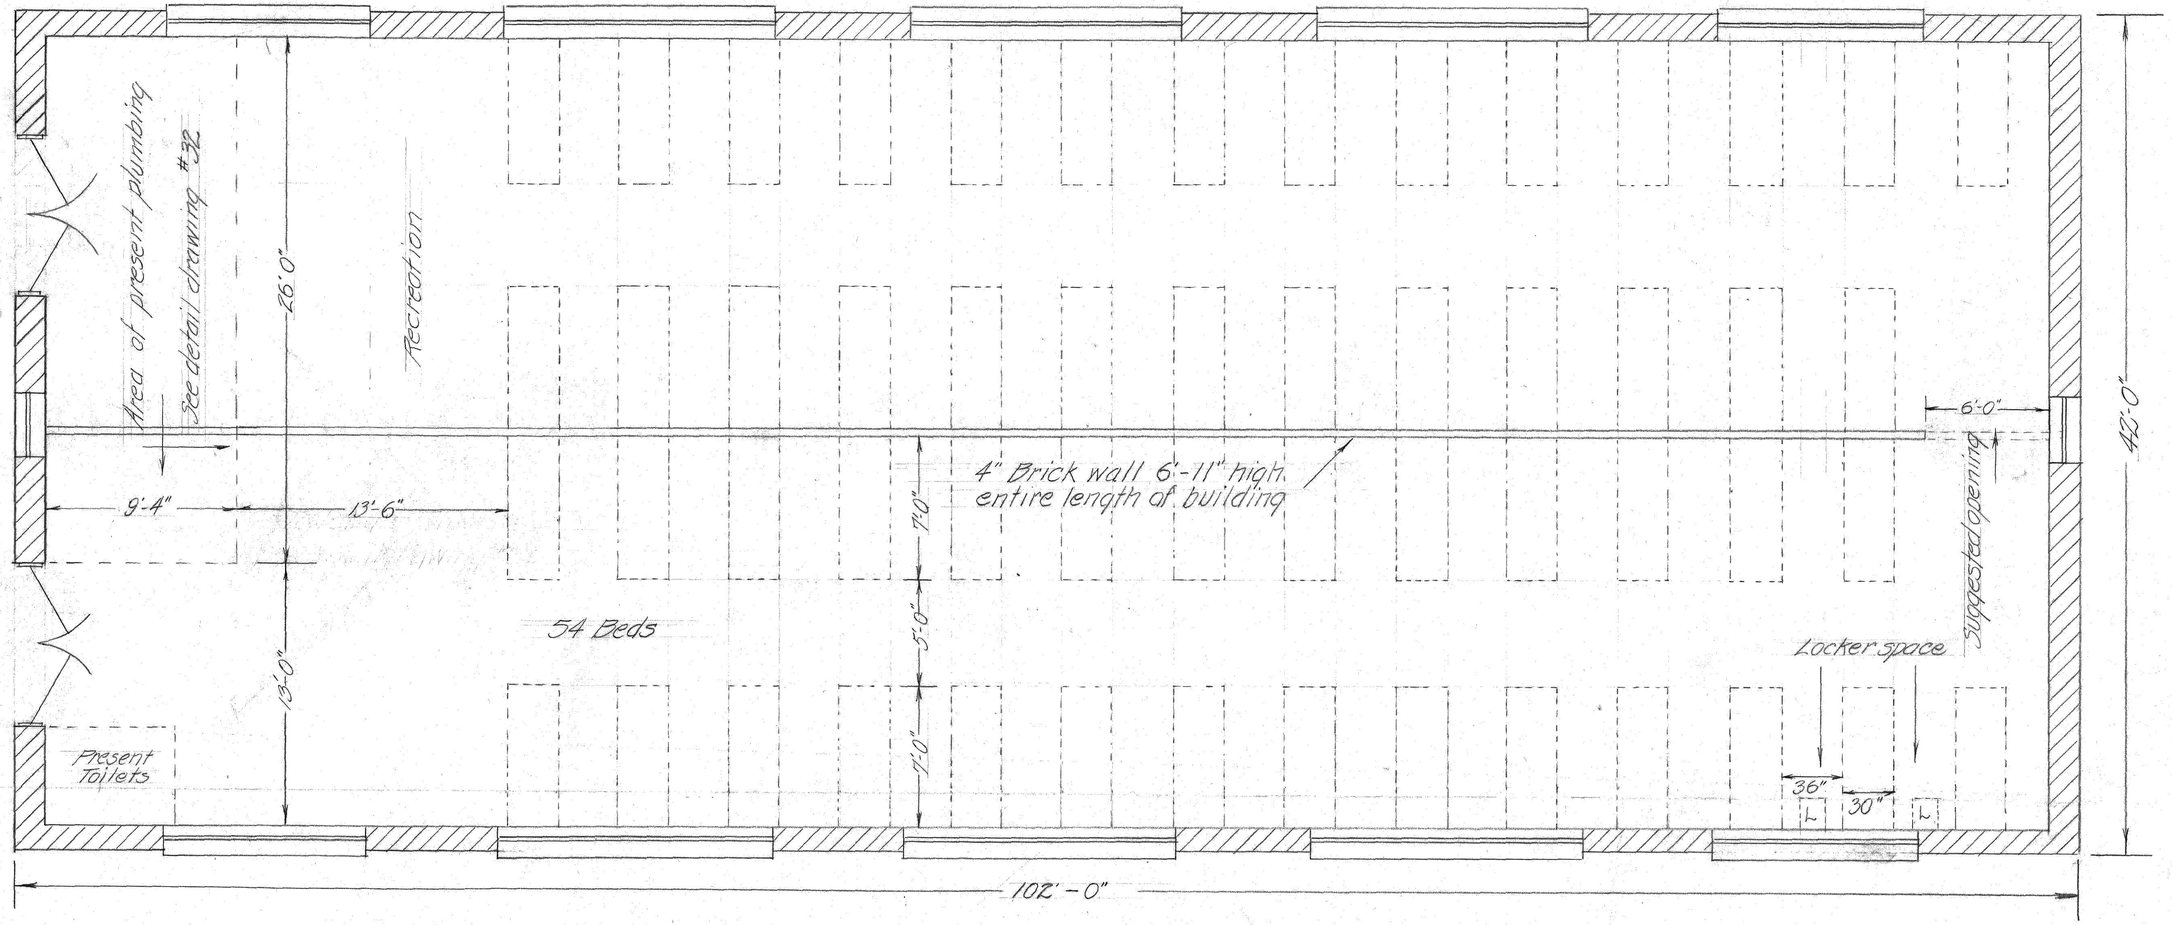

Constructing Engineer's Office
D.C. Penal Institutions - Lorton, Va.

Building R19 Reformat

Scale - 1/4" = 1'-

Drawn by	Checked	Da
Deming		12/1

B-16 7 P-48
DRAWER #6