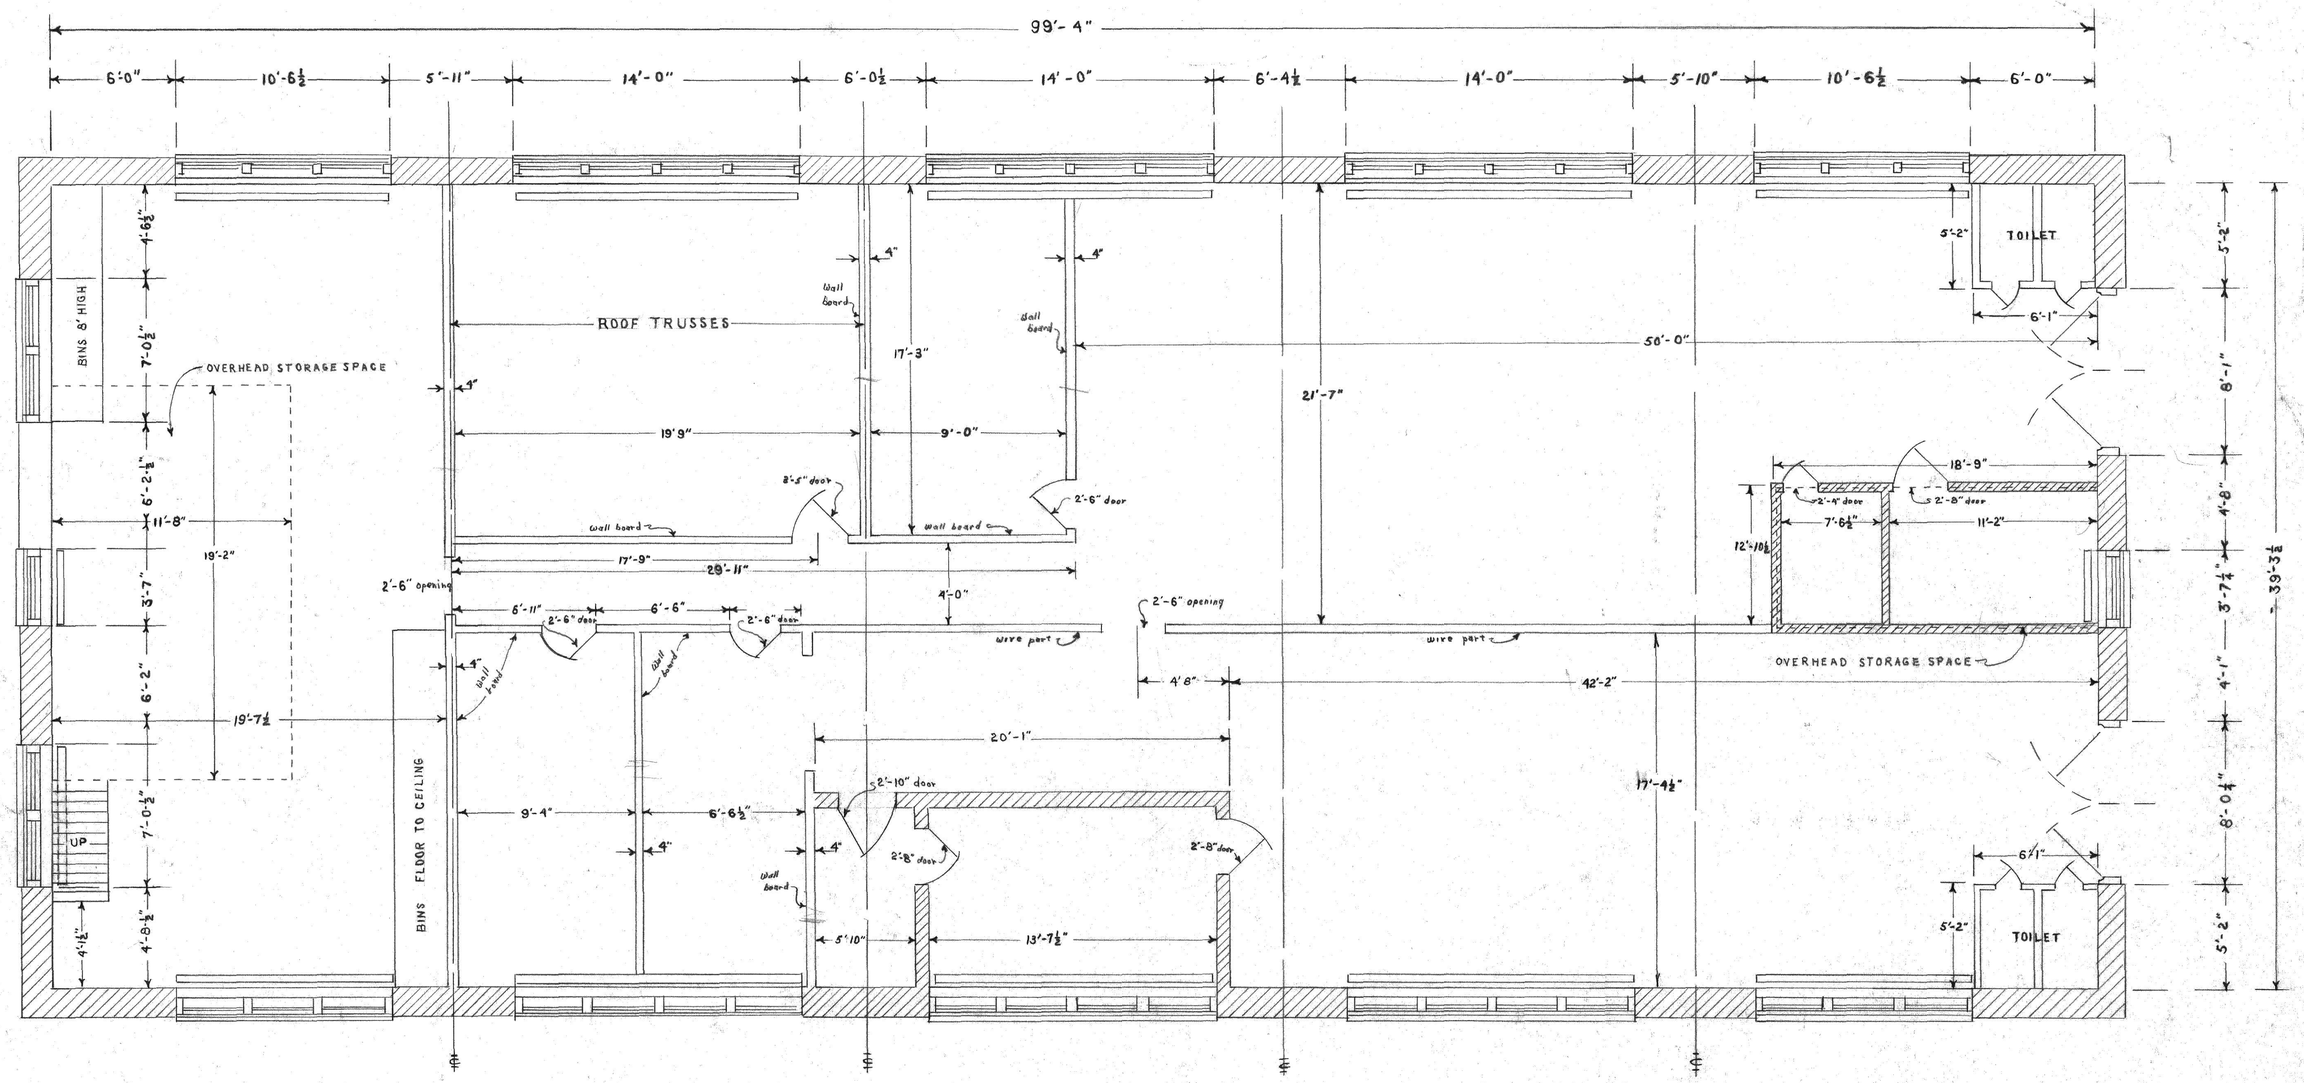

SILL HEIGHT - 33¾"
FLOOR TO BOT. OF LINTEL - 10'-3⅞"
" " " " LOWER CHORD - 11'-9¾"

= FLOOR PLAN BUILDING R-19 =
CORRECTIONAL COMPLEX
Scale - ¼" = 1'

DRAWER #9

CEN-XX-0