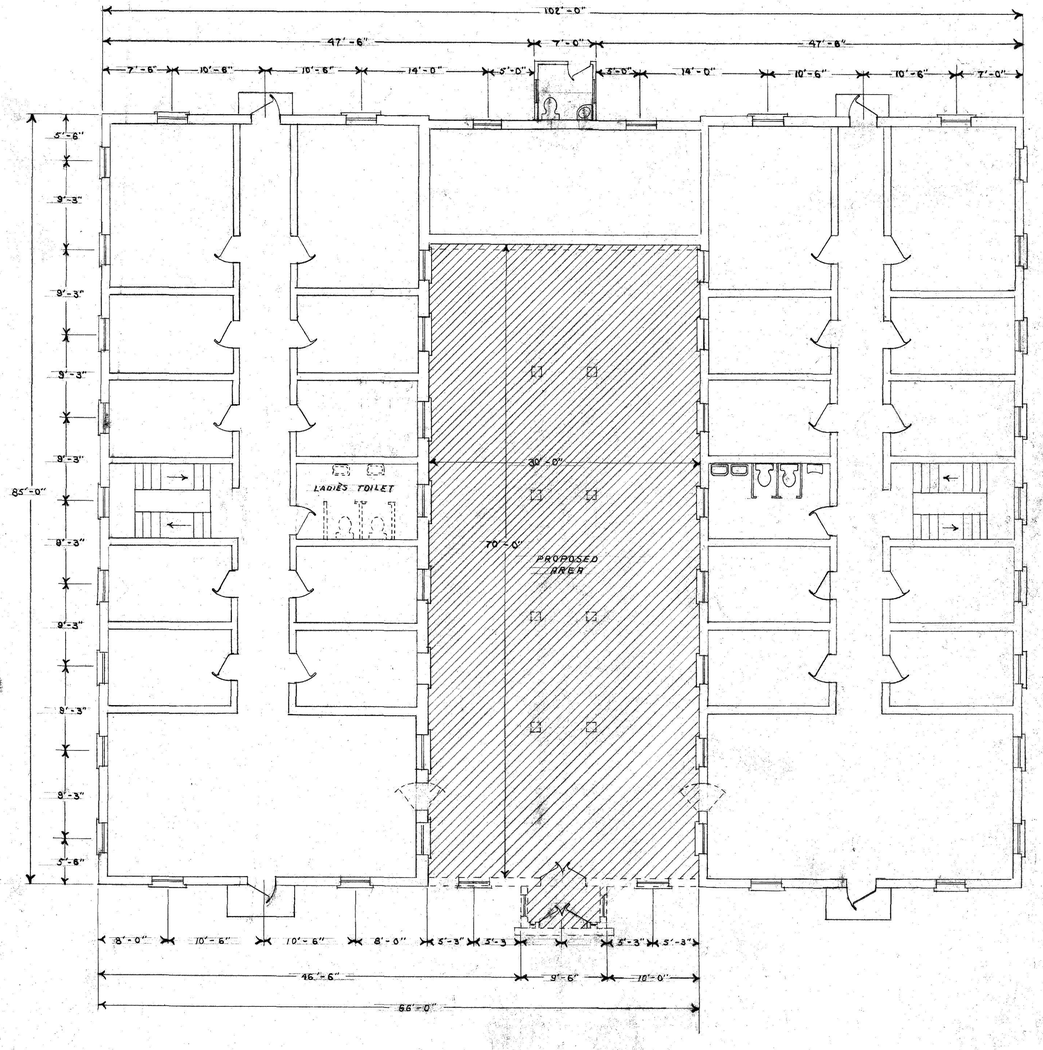

FIRST FLOOR PLAN

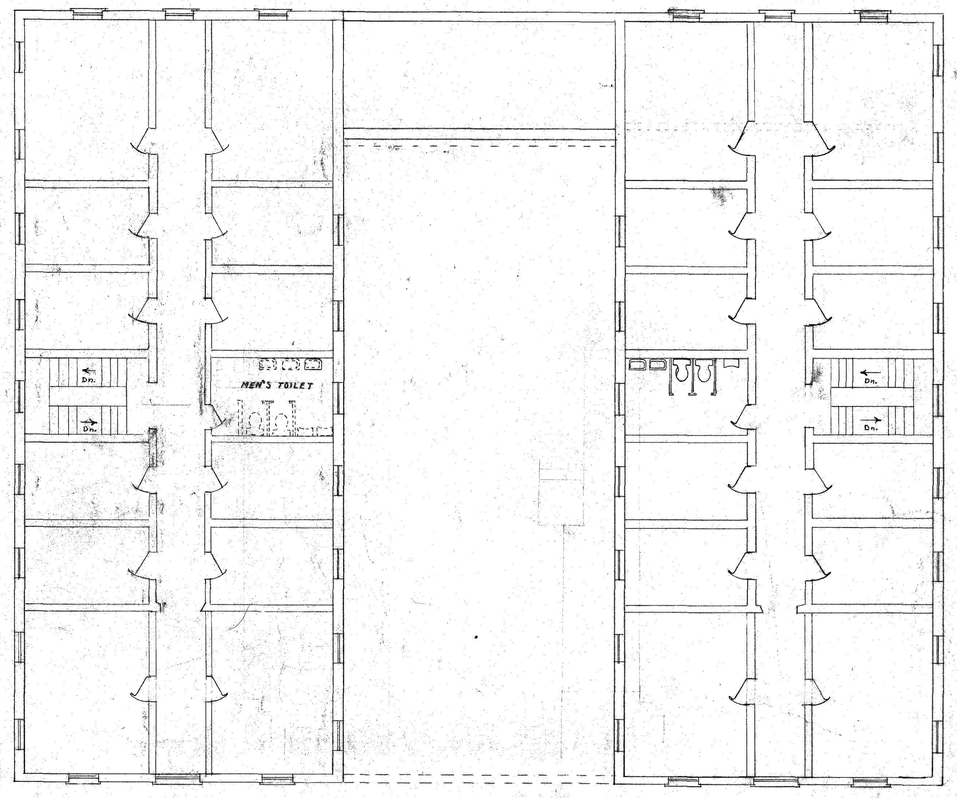

SECOND FLOOR PLAN

DRAWER # 13

DEPARTMENT OF CORRECTIONS, D.C.
OFFICE OF THE CHIEF ENGINEER

PROPOSED ANNEX FOR BLDG. No. R-84

FLOOR PLANS

DRAWN BY:	DATE:
CHECKED BY:	APPROVED BY:
SCALE 1/8"=1'-0"	

CEN-XX-025