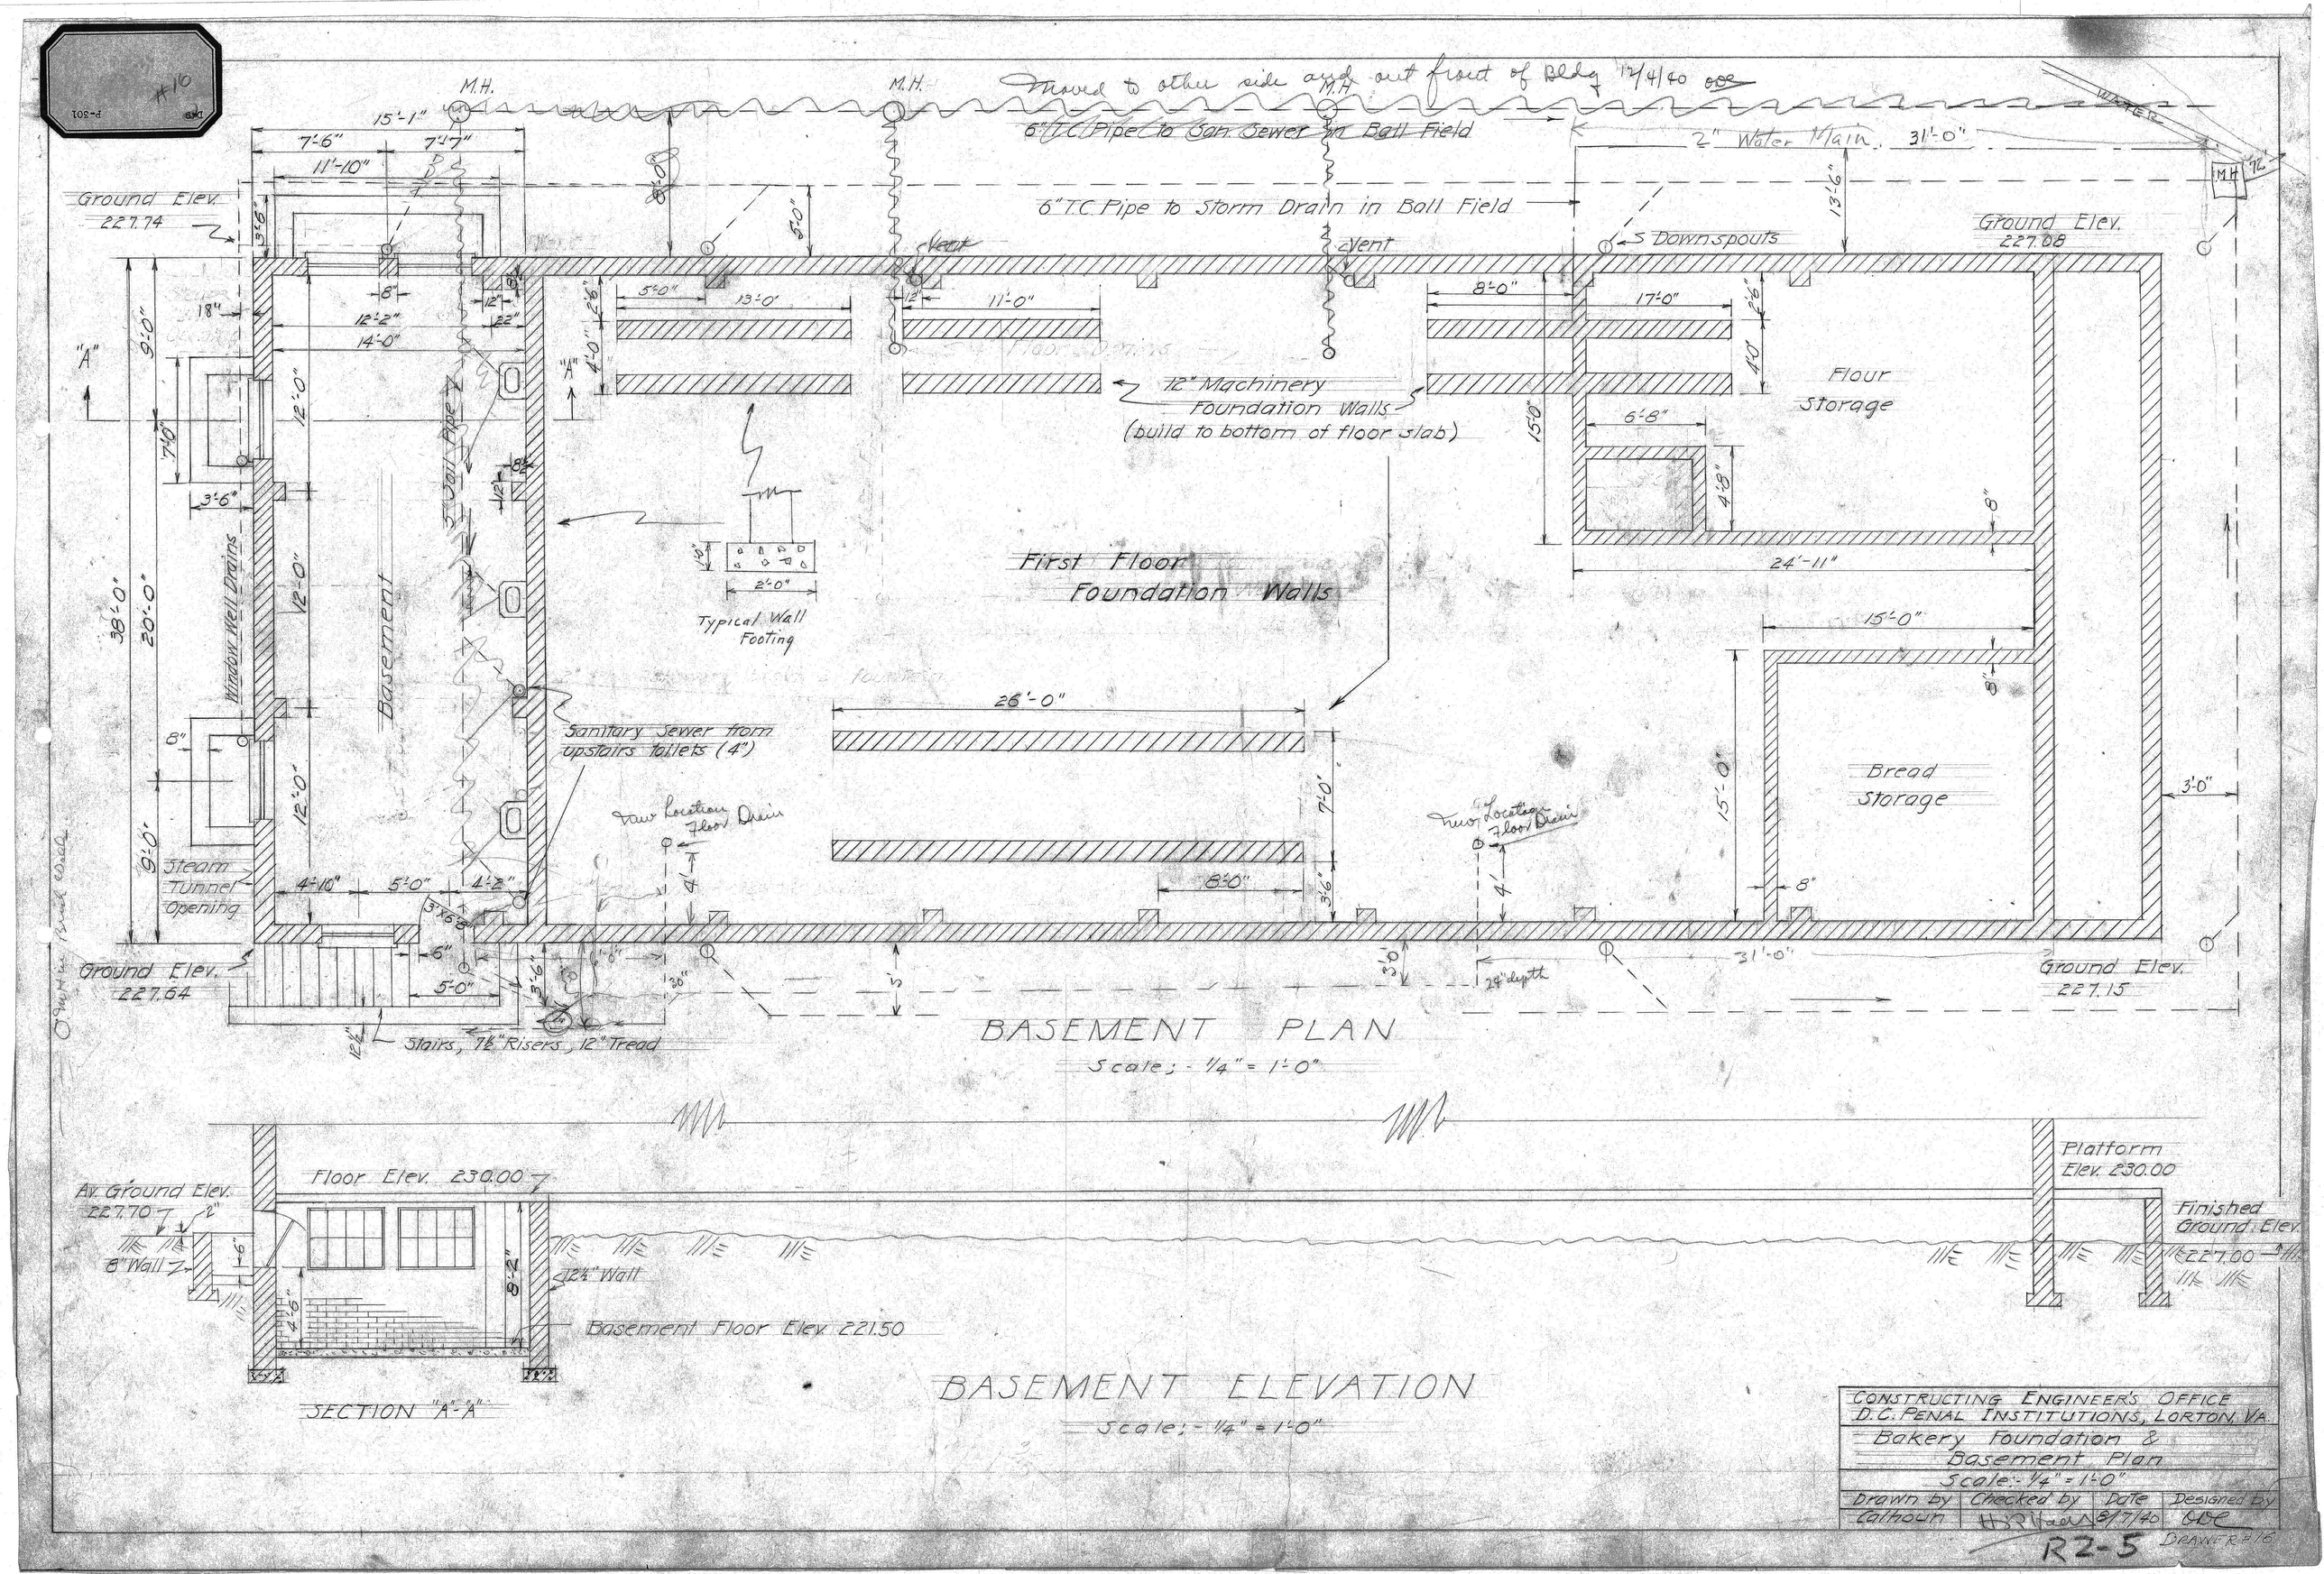
Moved to other side and out front of Bldg 12/4/40
6" T.C. Pipe to San. Sewer in Ball Field
6" T.C. Pipe to Storm Drain in Ball Field
2" Water Main
M.H.
Ground Elev. 227.74
Ground Elev. 227.08
Ground Elev. 227.64
Ground Elev. 227.15
Vent
5 Downspouts
12" Machinery Foundation Walls (build to bottom of floor slab)
Flour Storage
Bread Storage
First Floor Foundation Walls
Typical Wall Footing
Basement
Window Well Drains
Sanitary Sewer from upstairs toilets (4")
New Location Floor Drain
Steam Tunnel Opening
Stairs, 7½" Risers, 12" Tread
24" depth
BASEMENT PLAN
Scale: - 1/4" = 1'-0"
Av. Ground Elev. 227.70
Floor Elev. 230.00
8" Wall
12" Wall
Basement Floor Elev. 221.50
Platform Elev. 230.00
Finished Ground Elev. 227.00
SECTION "A"-"A"
BASEMENT ELEVATION
Scale: - 1/4" = 1'-0"
CONSTRUCTING ENGINEER'S OFFICE
D.C. PENAL INSTITUTIONS, LORTON, VA.
Bakery Foundation & Basement Plan
Scale: - 1/4" = 1'-0"
Drawn by Calhoun
Checked by
Date 8/7/40
Designed by
R2-5
DRAWER #16