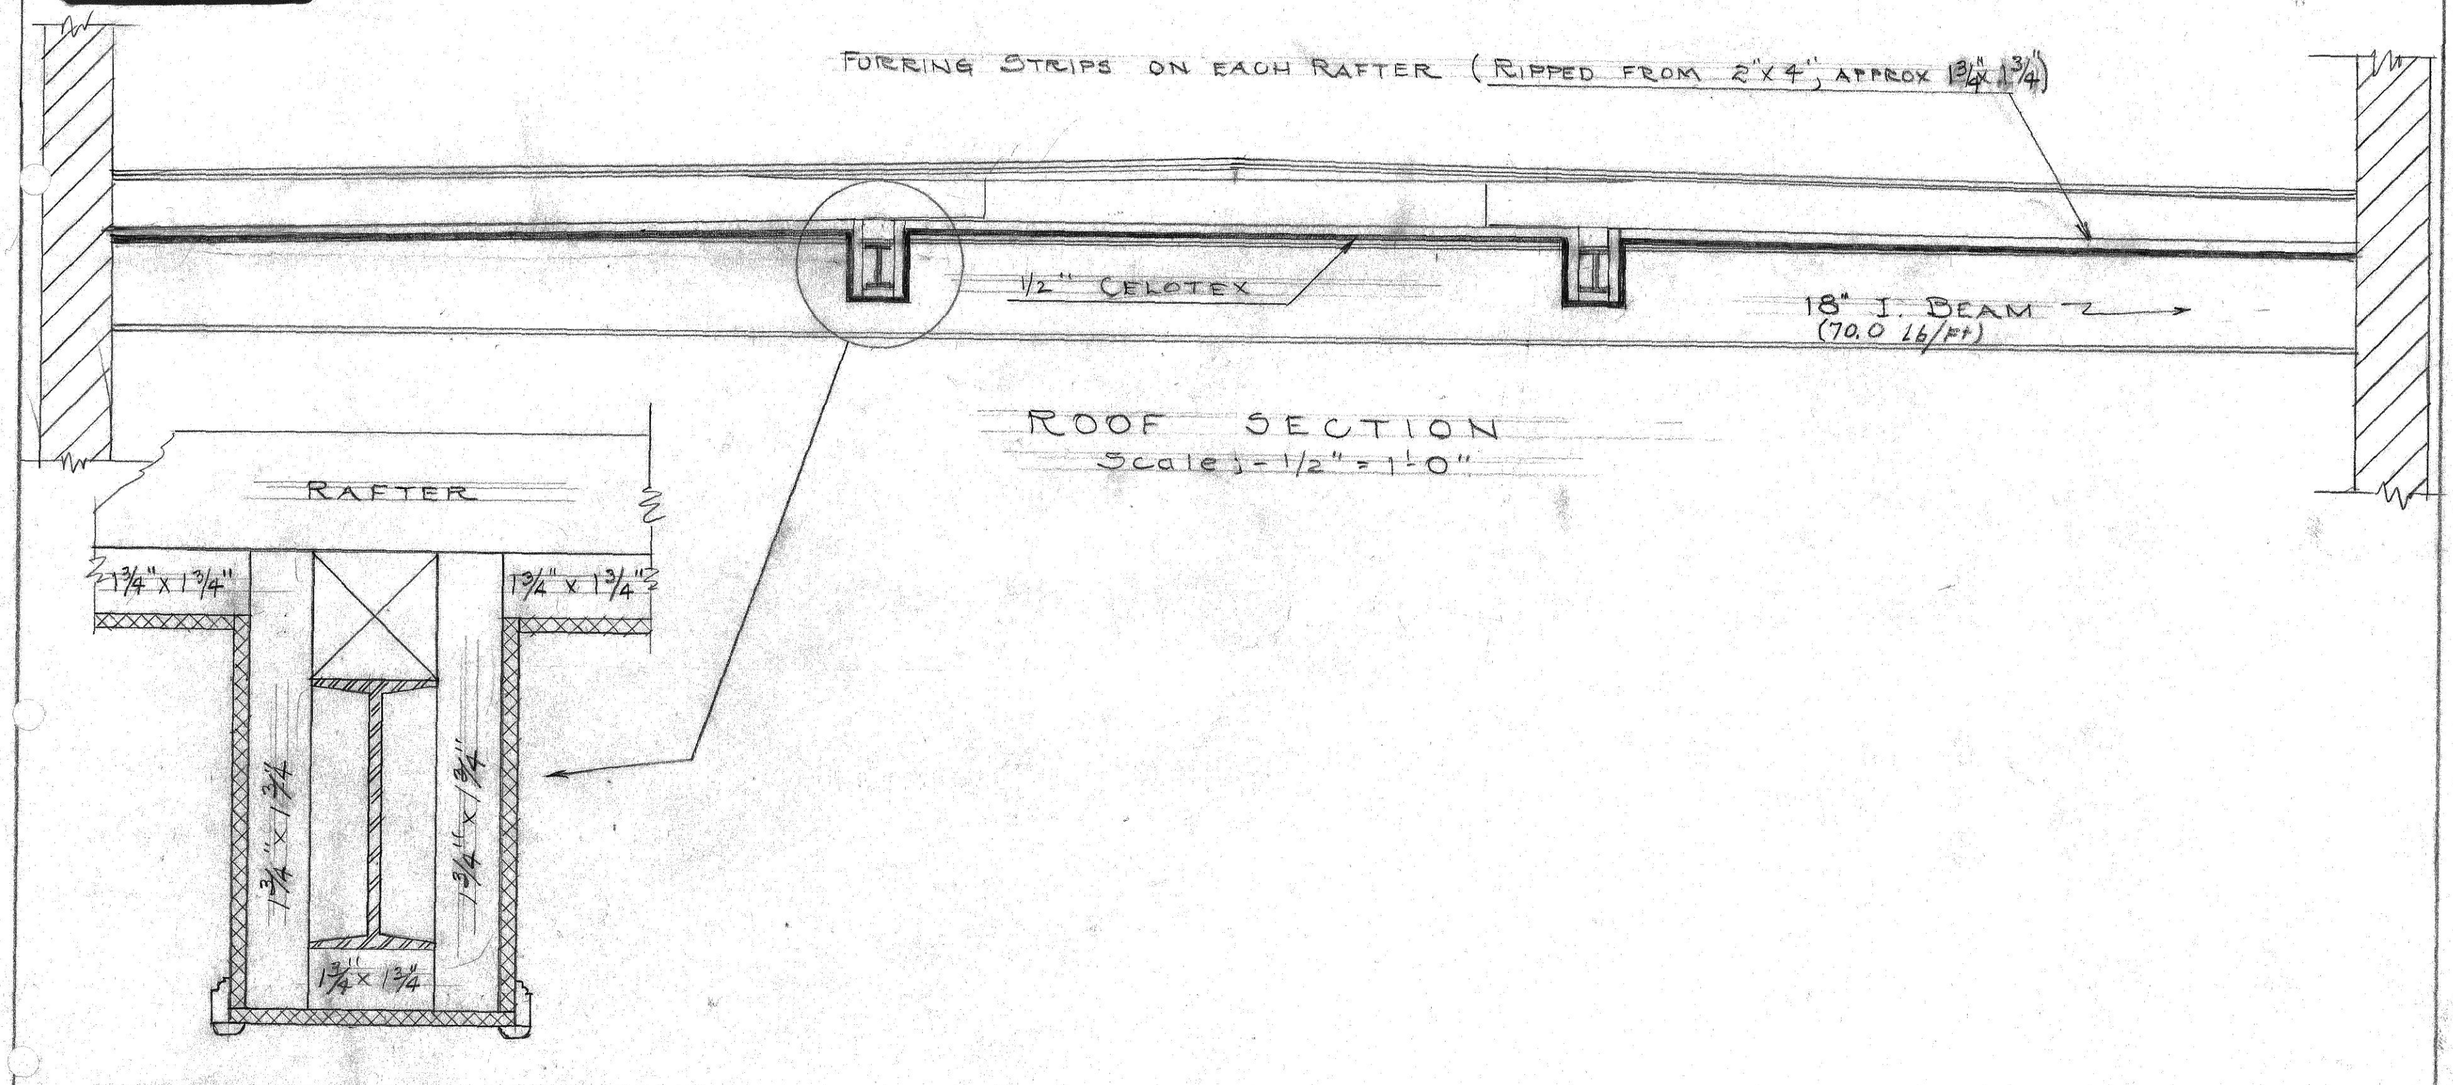

ROOF SECTION
Scale;- 1/2" = 1'-0"

FURRING DETAIL AROUND
8" I BEAMS. (20.5 Lb/FT)
Scale;- 3" = 1'-0"

CONSTRUCTING ENGINEER'S OFFICE
D.C. PENAL INSTITUTIONS, LORTON, VA
Bakery Ceiling

RZ-54

Scale; 1/2" = 1'-0"

Drawn by	Checked by	Date	Designed by
Calhoun	[illegible]	6/11/42	ODC