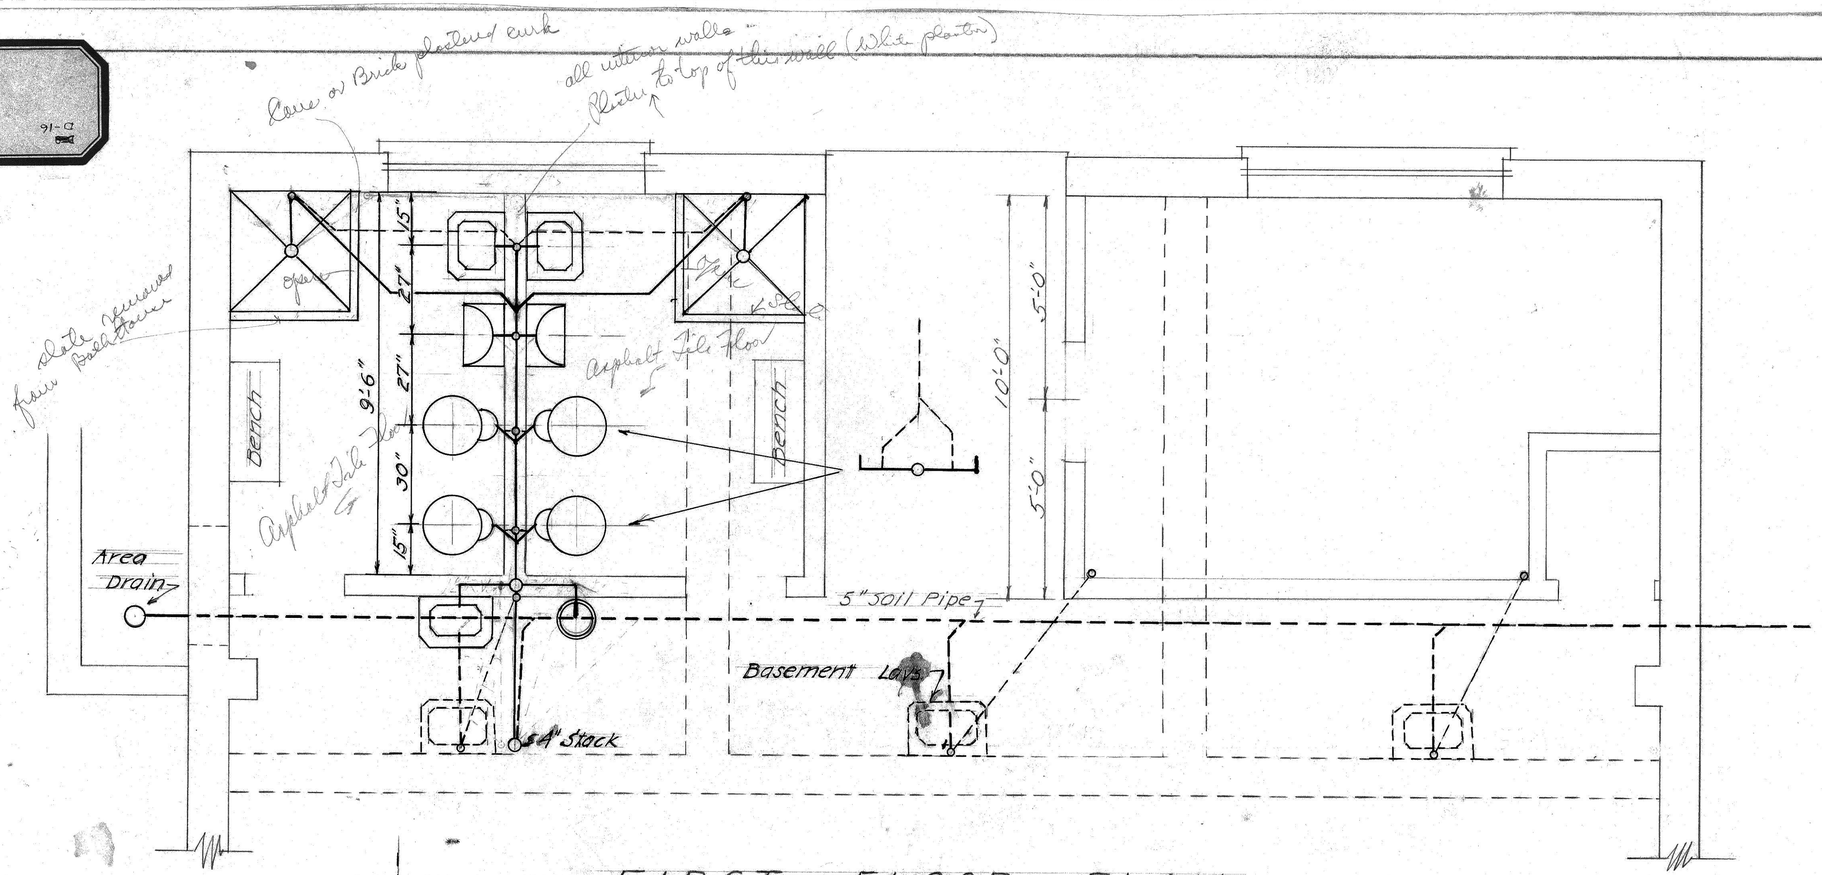

FIRST FLOOR PLAN

Scale:- ½" = 1'-0"

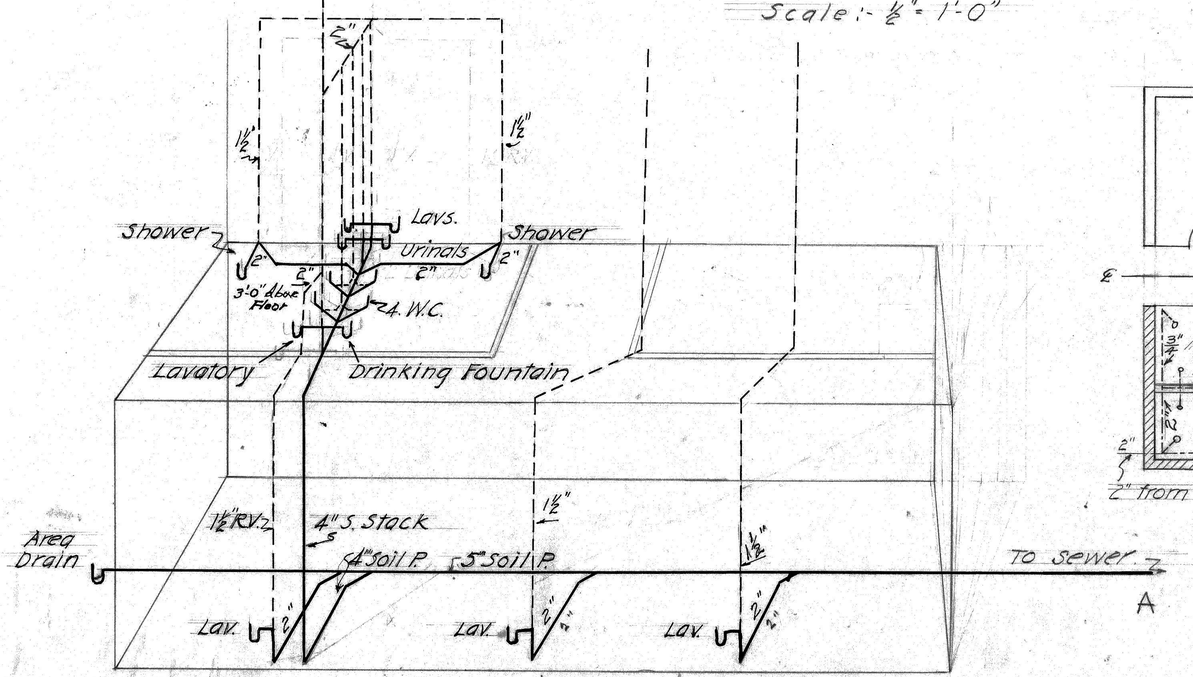

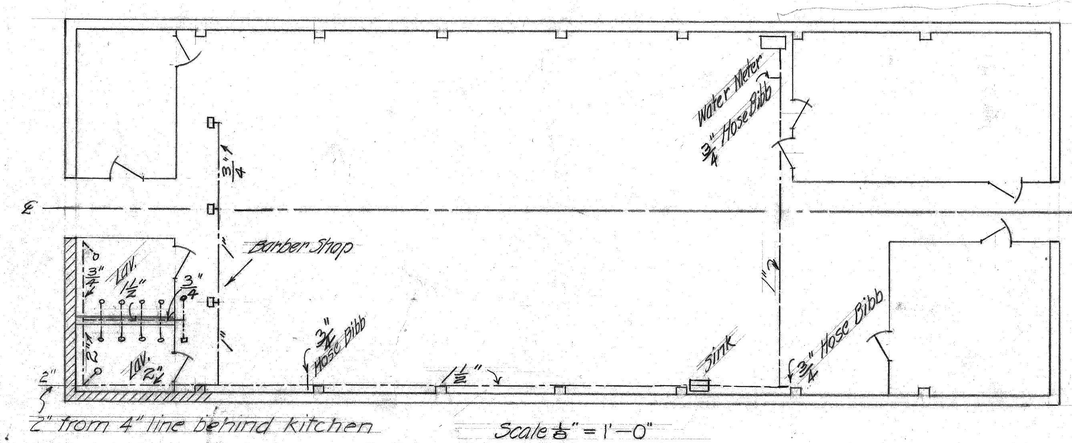

Scale ⅛" = 1'-0"

Cold Water Piping Diagram

CONSTRUCTING ENGINEER'S OFFICE D.C. PENAL INSTITUTIONS, LORTON, VA			
Plumbing diagram for Reformatory Bakery			
Scale:- ½" = 1'-0"			
Drawn by	Checked by	Date	Designed by
Calhoun	H.R. Hawes	8/13/40	ODE

R2-5