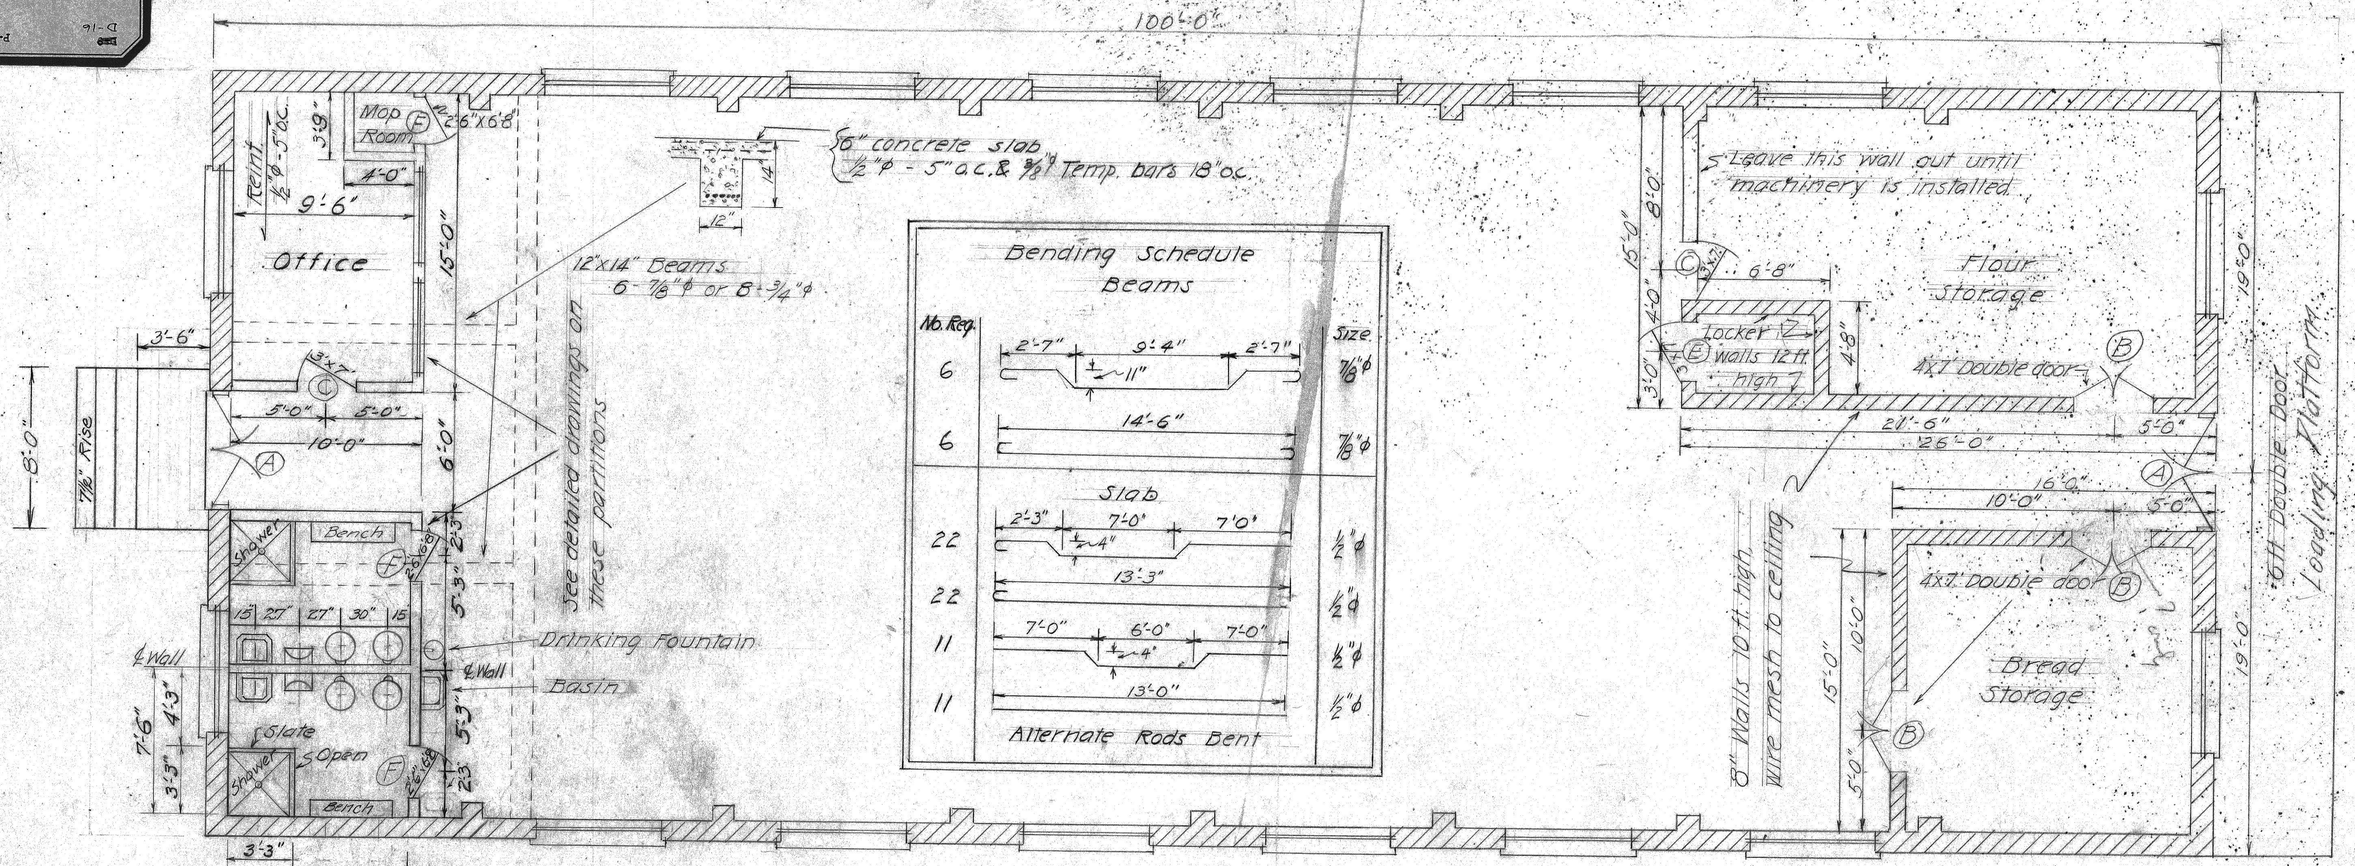


FIRST FLOOR PLAN
Scale :- 1/4" = 1 Ft.

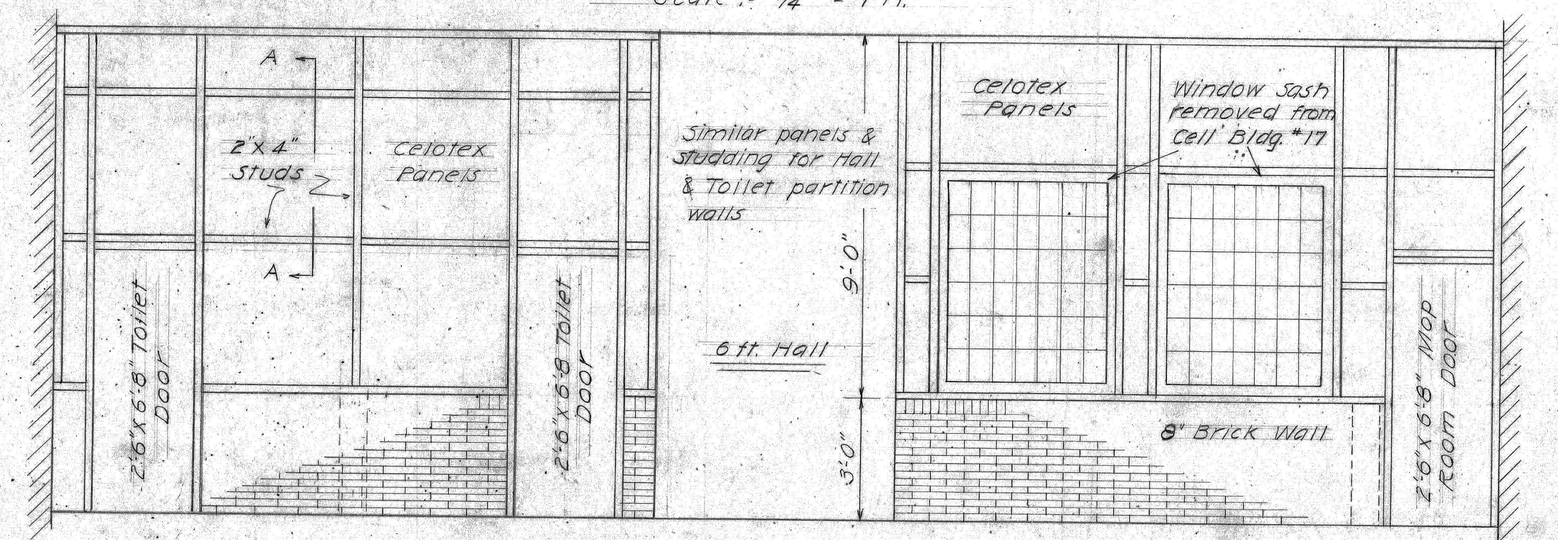


SOUTH ELEVATION TOILET & OFFICE WALLS
Scale :- 1/2" = 1 Ft.

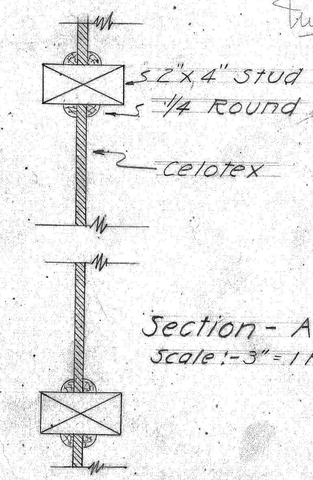


Section - A, A
Scale :- 3" = 1 Ft.

| | | | |
|---|---|---|---|
| CONSTRUCTING ENGINEER'S OFFICE D.C. PENAL INSTITUTIONS, LORTON, VA. | | | |
| Bakery First Floor Plan & Partition Detail | | | |
| Scale :- As Indicated | | | |
| Drawn by | Checked by | Date | Designed by |
| Calhoun | H.R. Haar | 8/23/40 | ODC |

R2-5 GWW