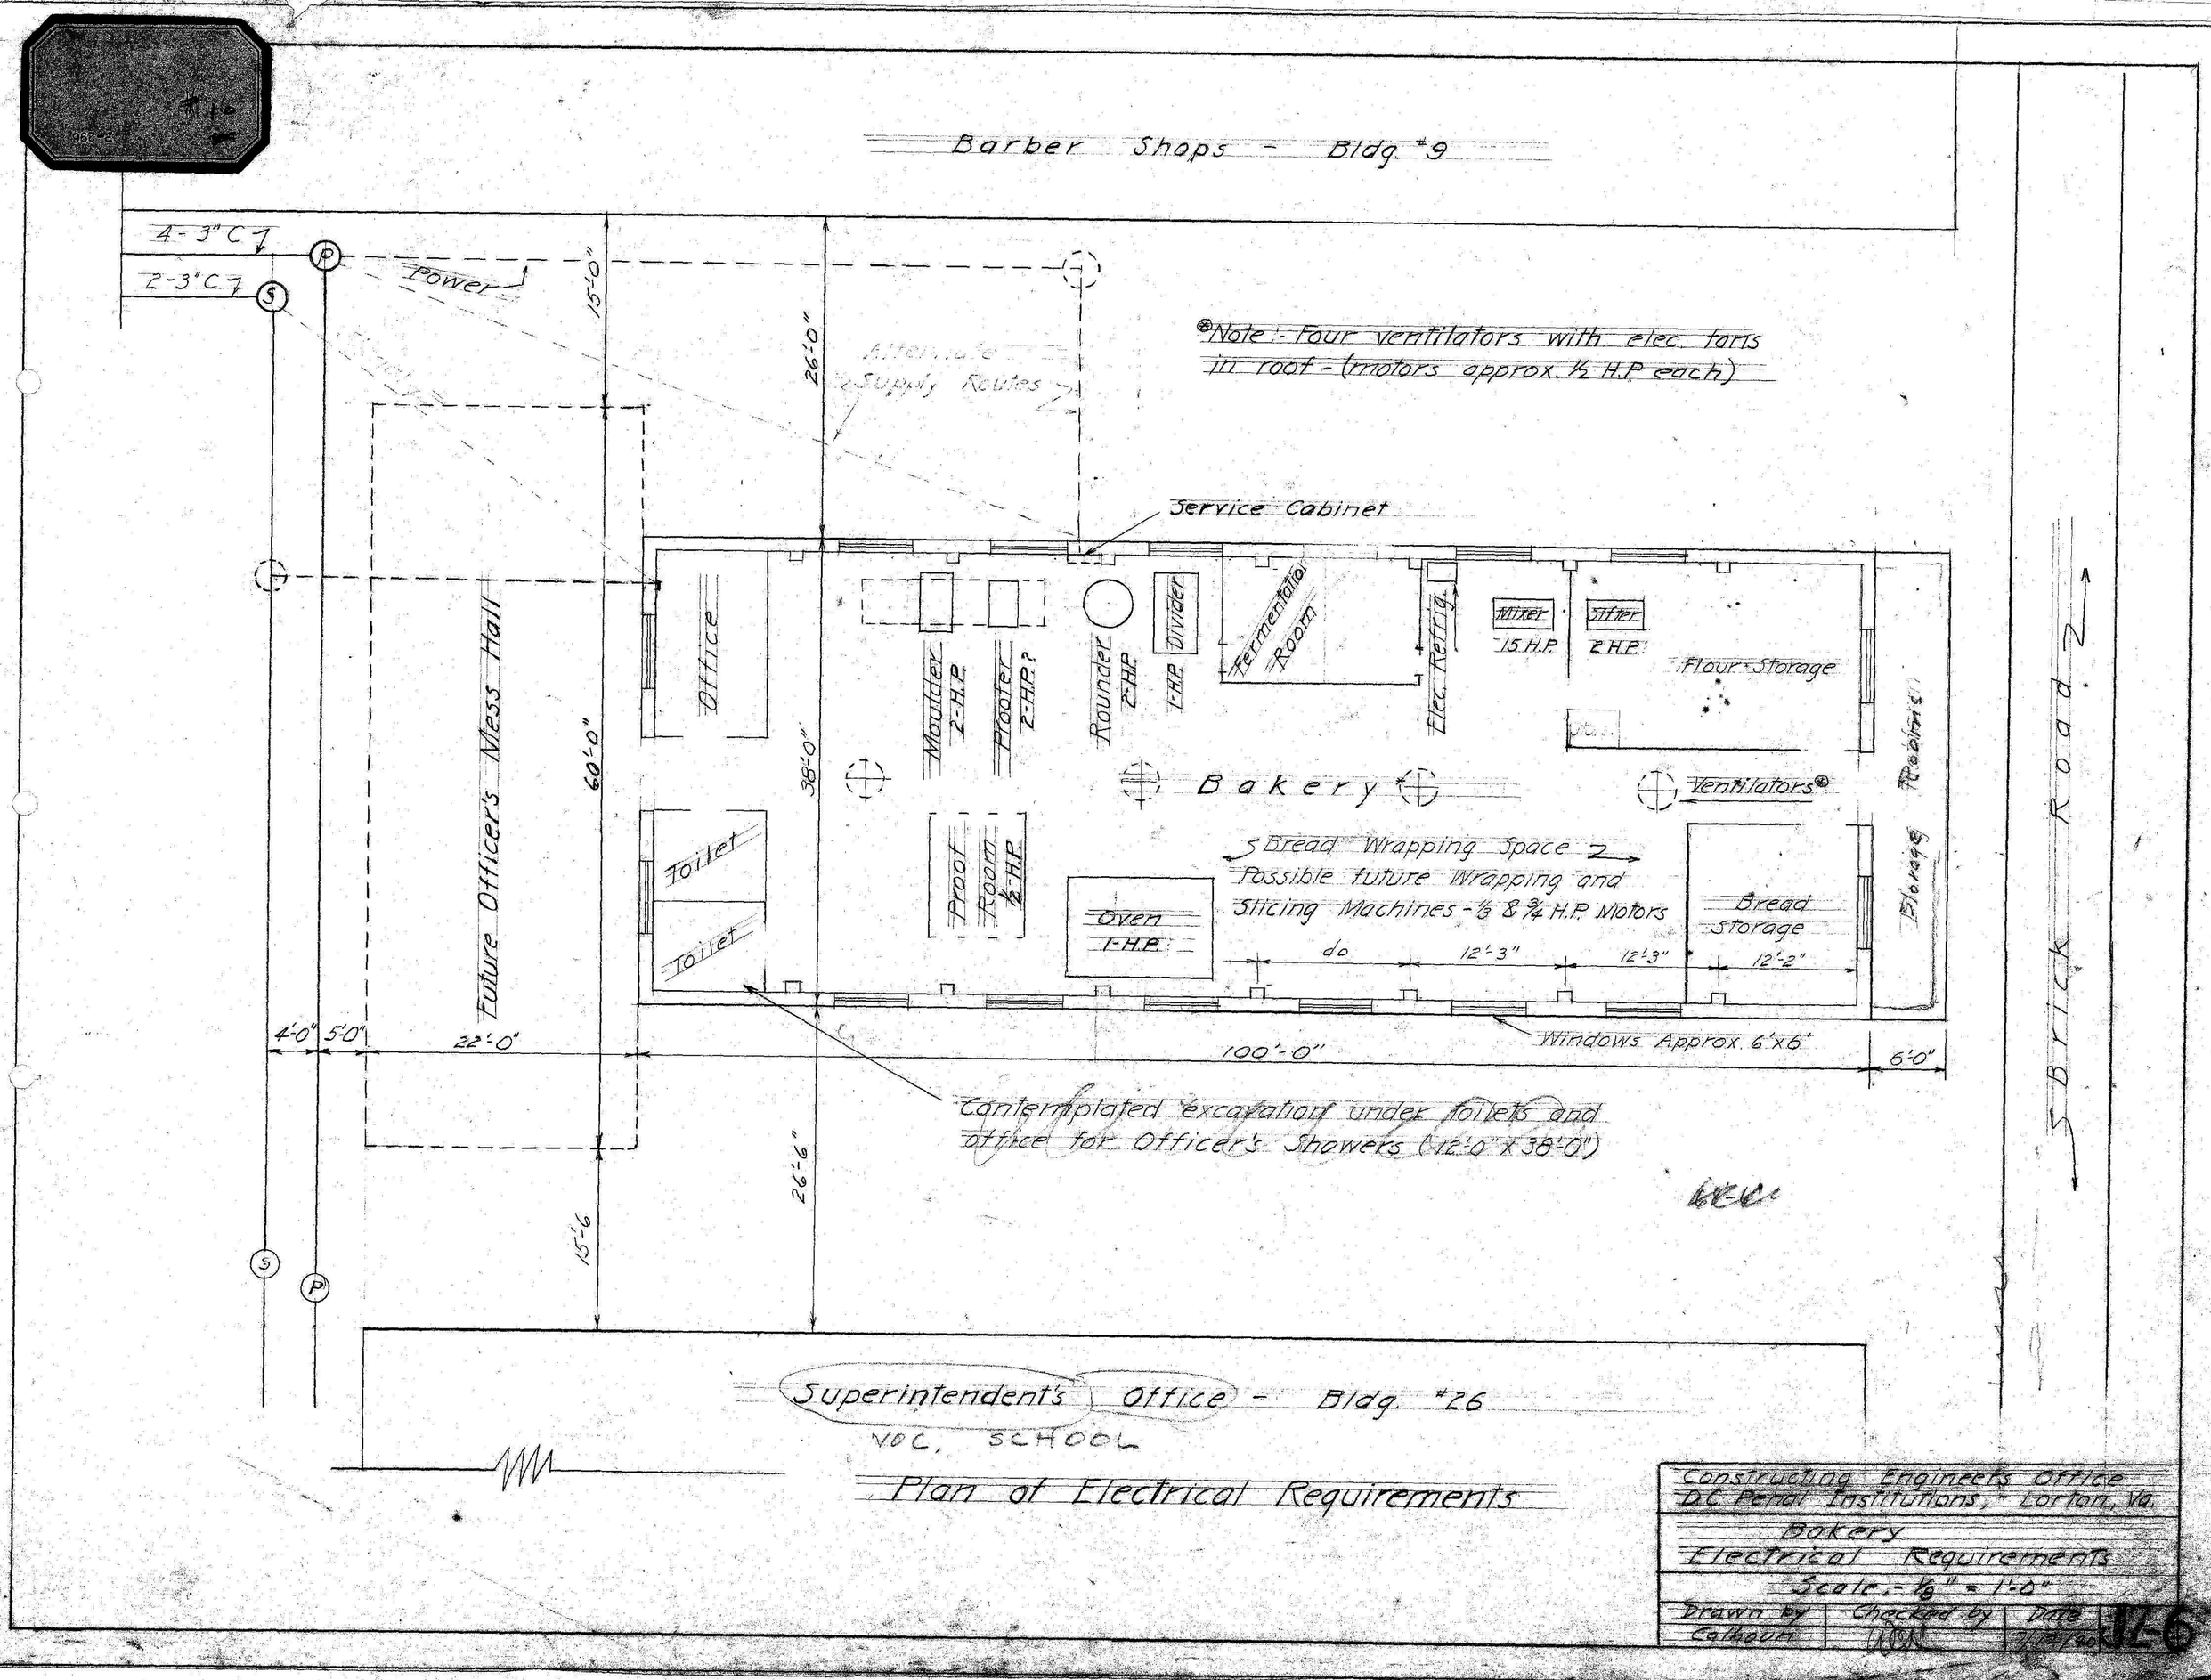

Plan of Electrical Requirements

Constructing Engineer's Office D.C. Penal Institutions, - Lorton, Va.			
Bakery Electrical Requirements			
Scale:- ⅛" = 1'-0"			
Drawn by Calhoun	Checked by [illegible]	Date 7/12/40	JZ-6