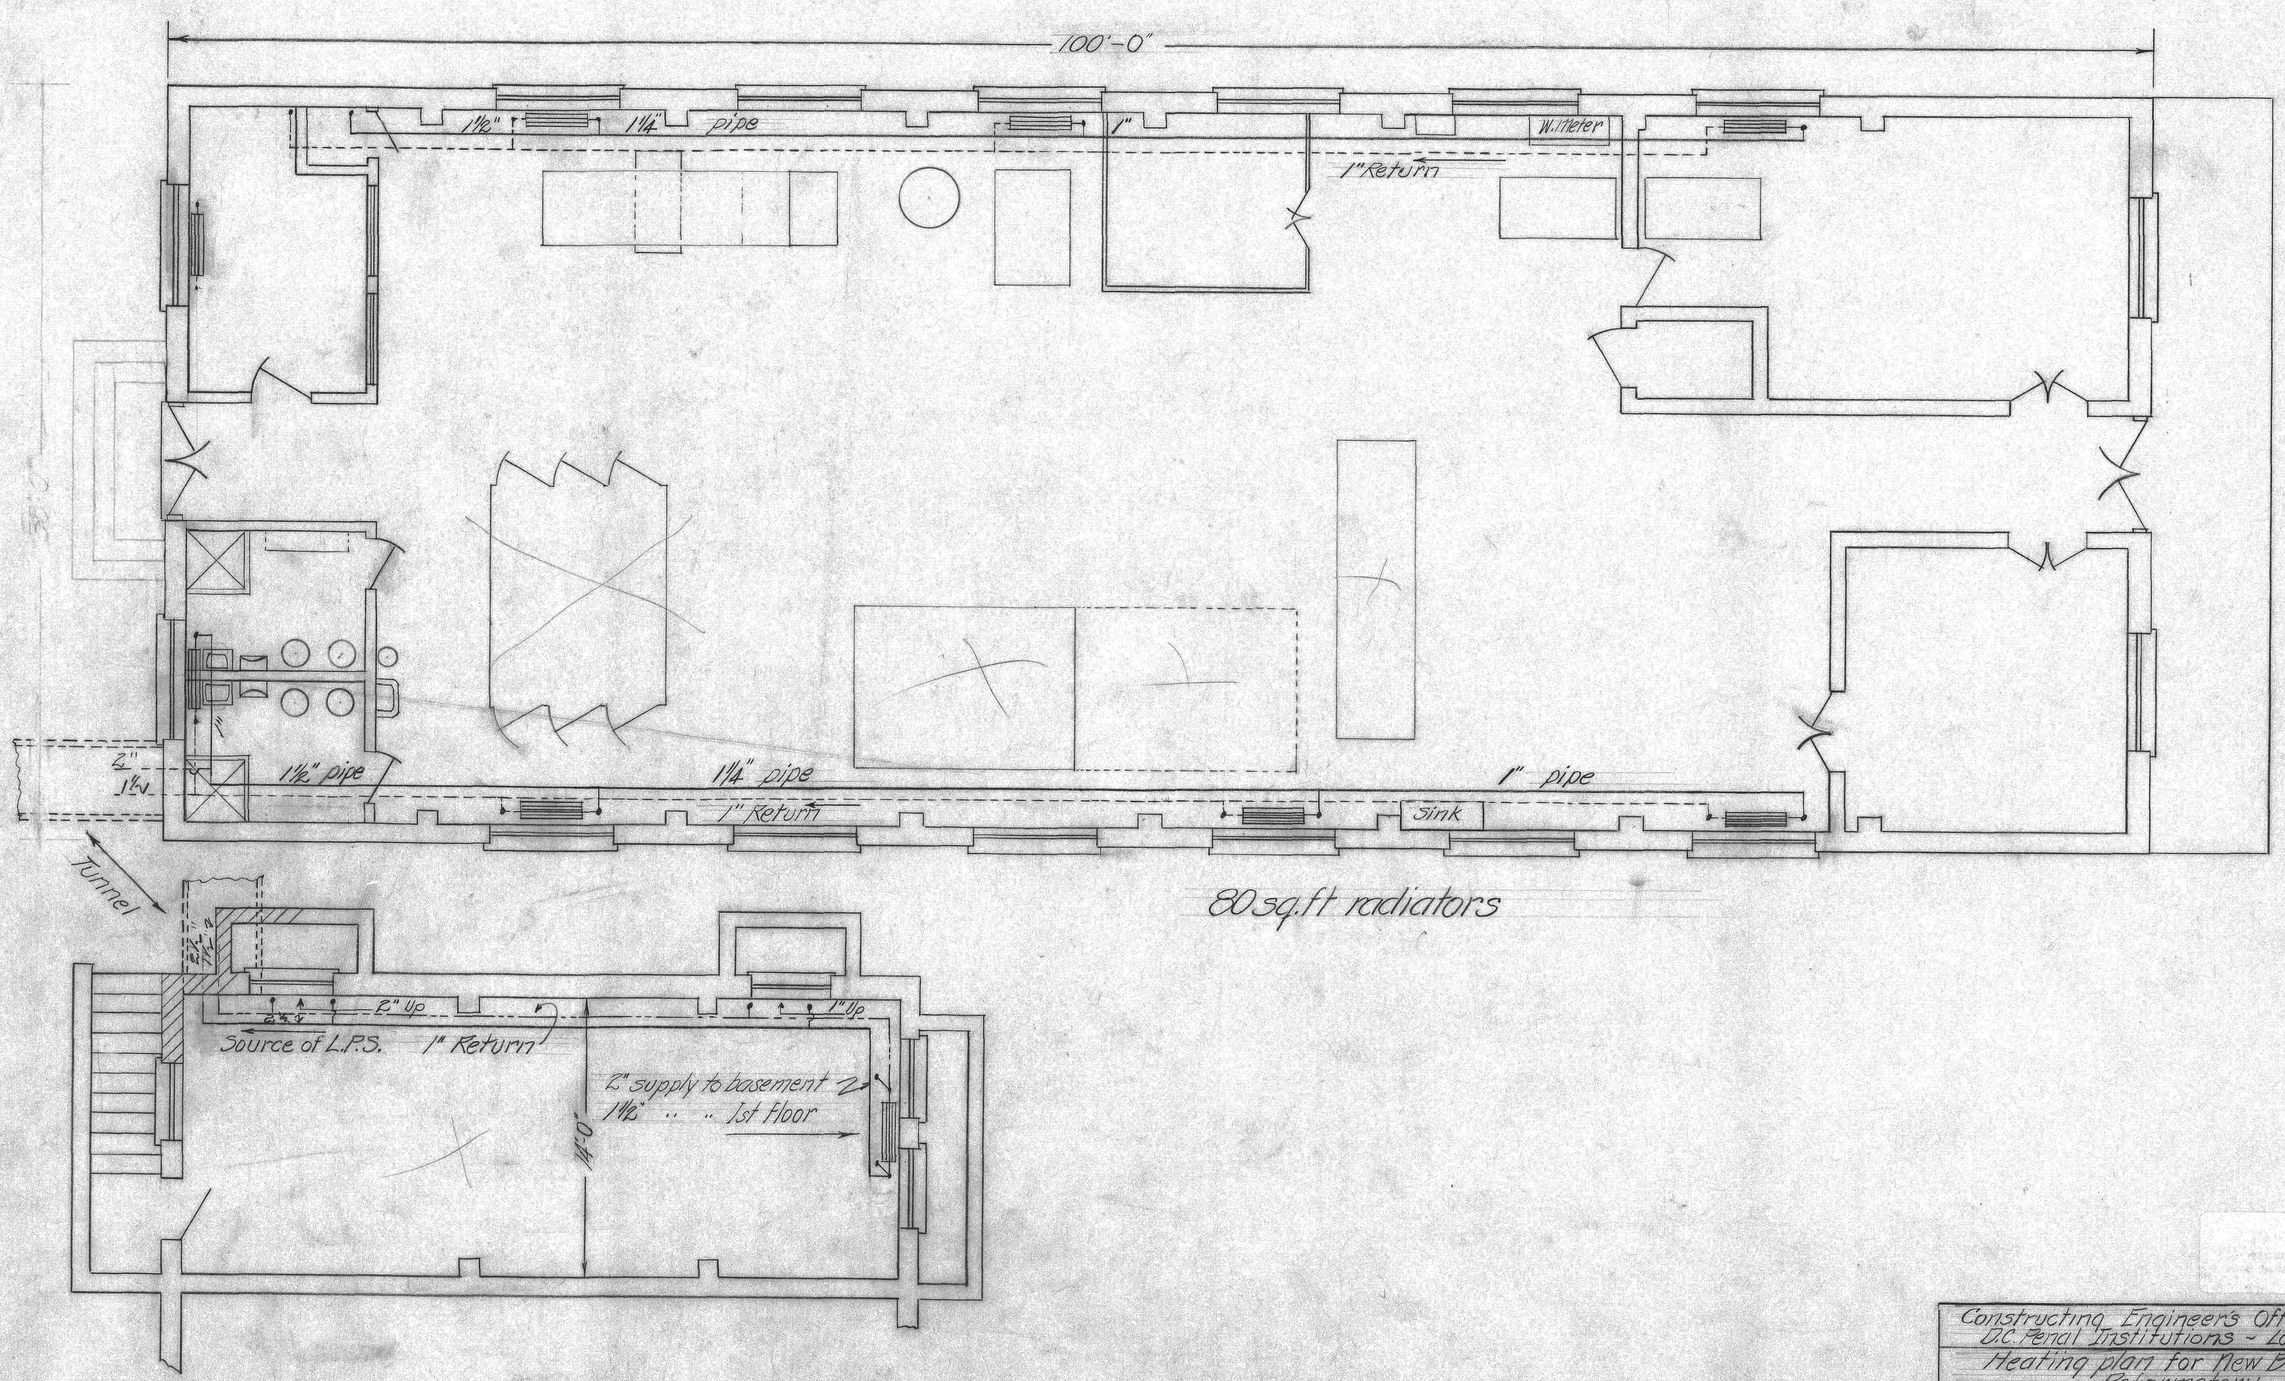

Constructing Engineer's Office D.C. Penal Institutions - Lorton, Va.		
Heating plan for New Bakery Reformatory		
Scale - ¼" = 1'-0"		
Drawn by	Checked	Date
Deming	H.R. Hoar	9-30-40

RZ-5-10