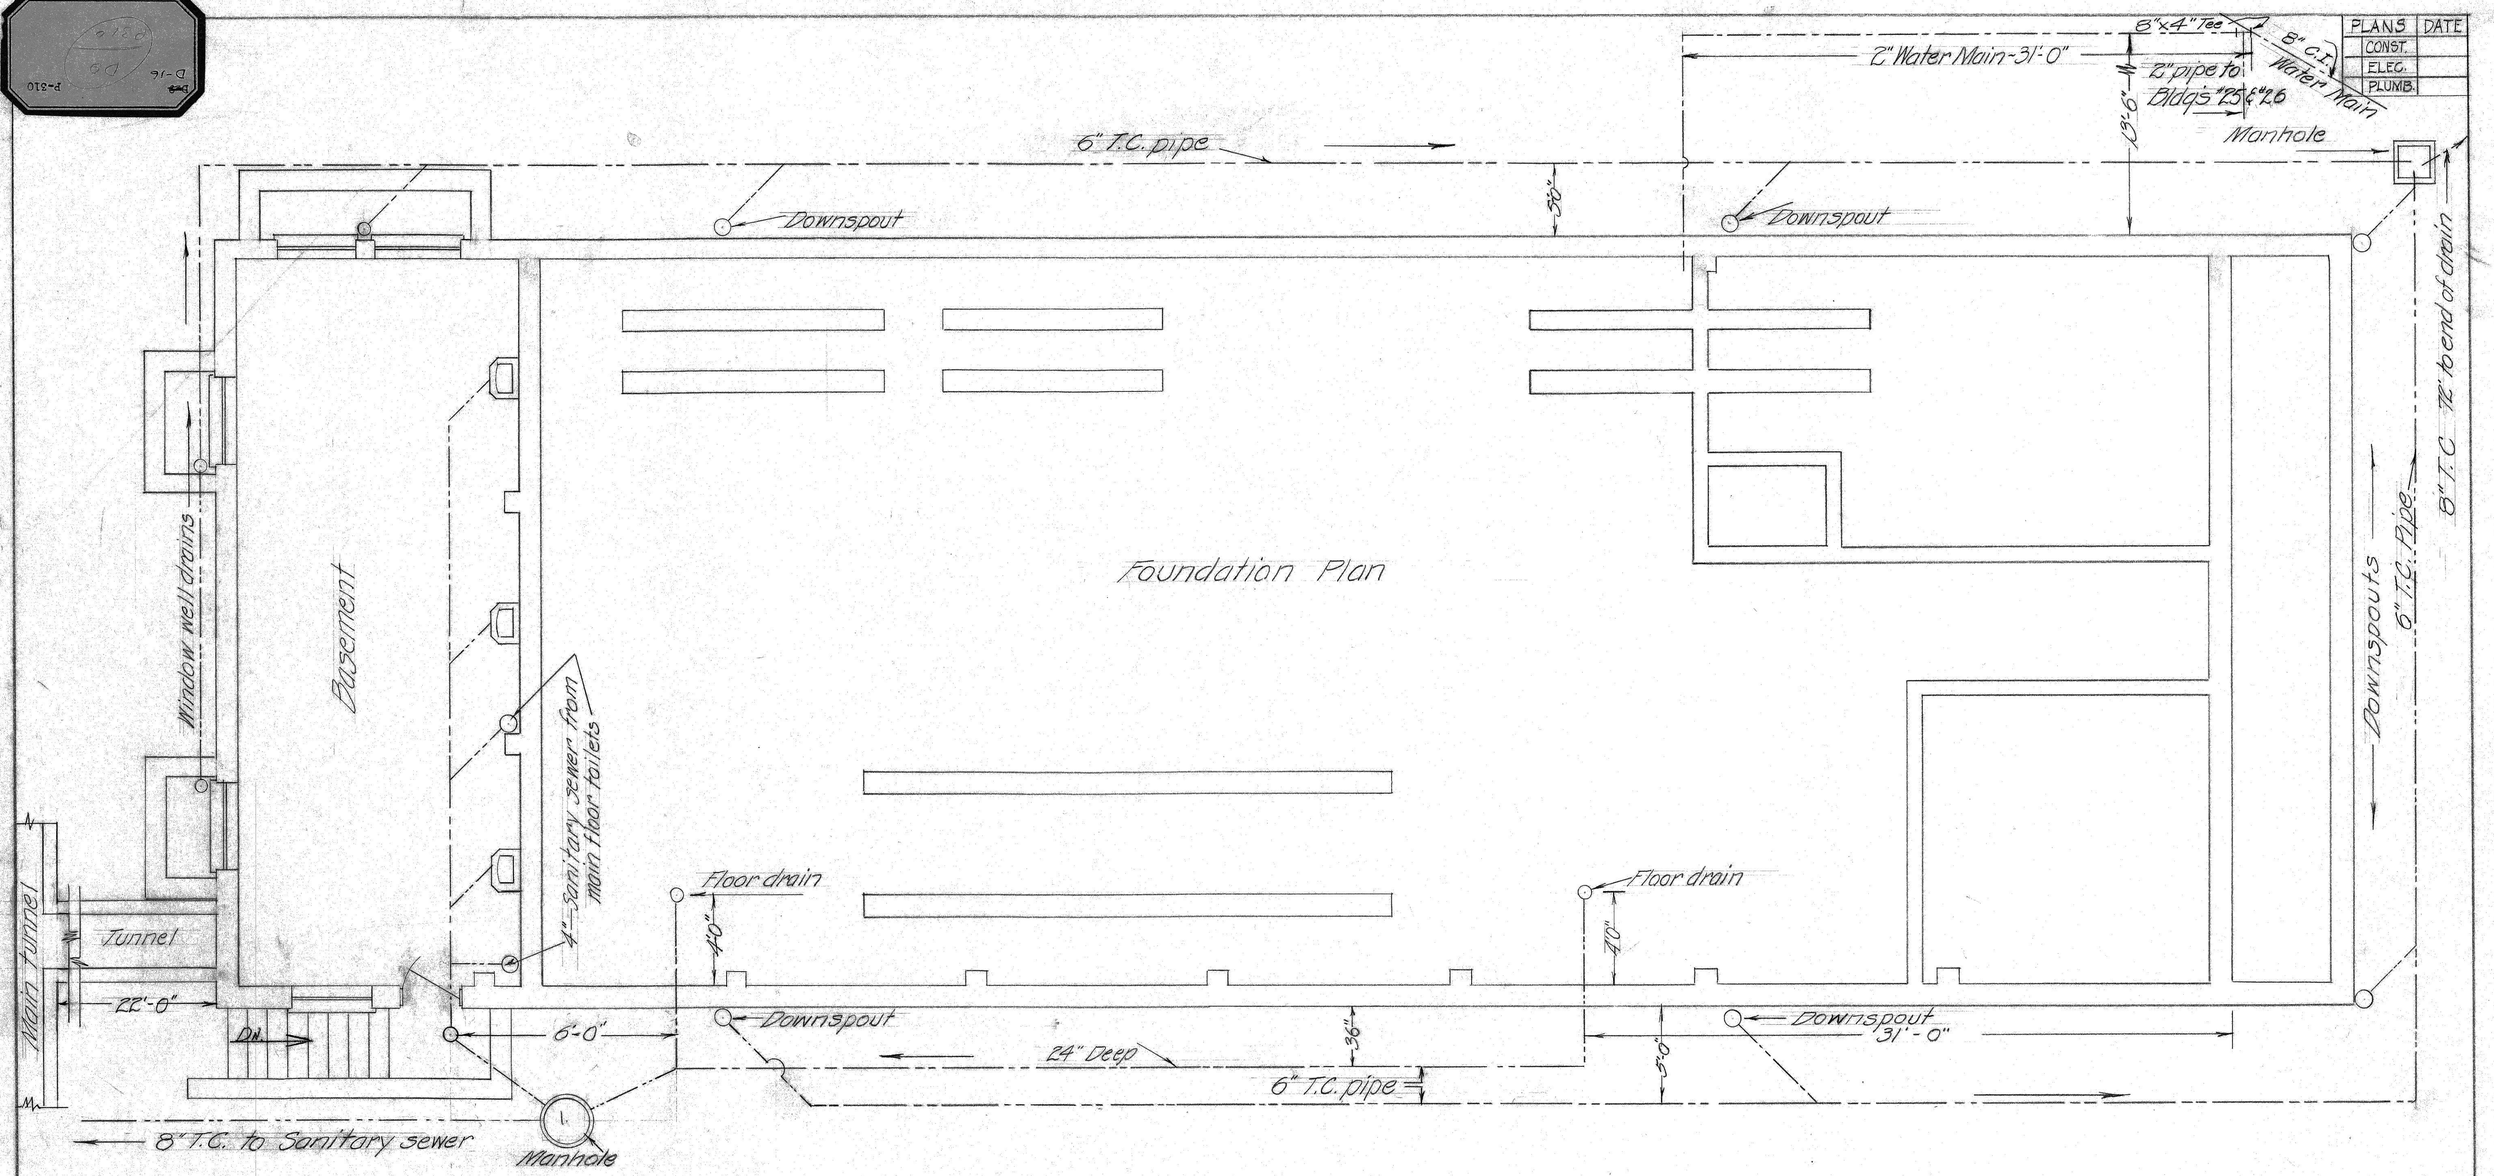

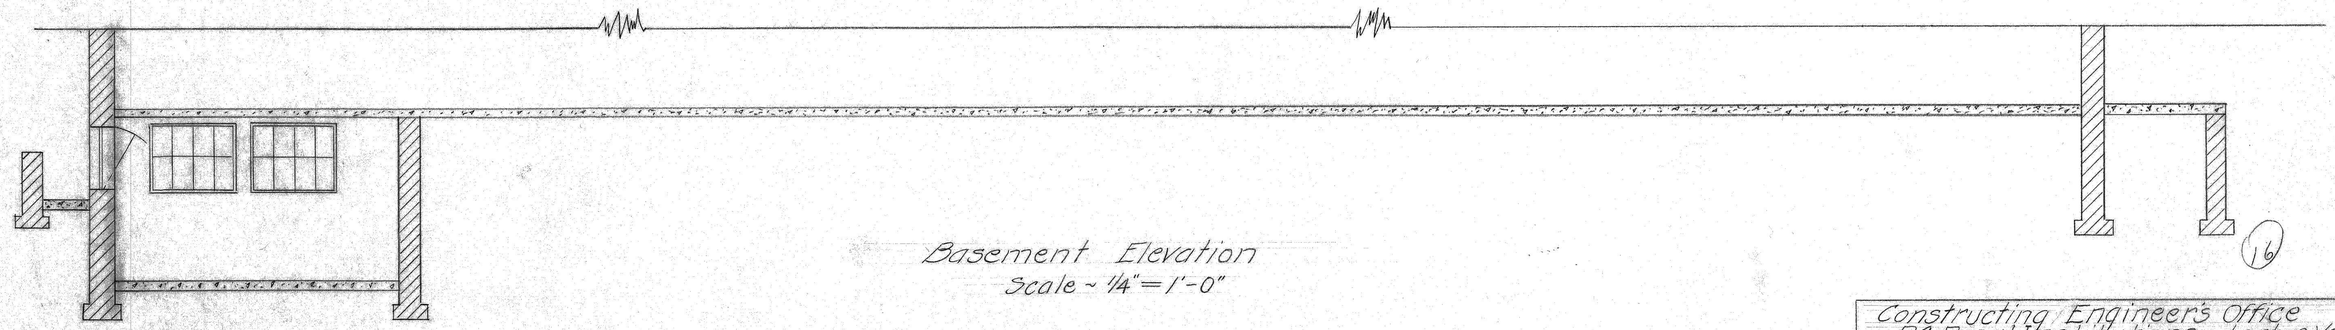

Basement Elevation
Scale ~ 1/4" = 1'-0"

PLANS	DATE
CONST.	
ELEC.	
PLUMB.	

Constructing Engineer's Office
D.C. Penal Institutions ~ Lorton, Va.

Underground Construction
Supplying Bakery ~ Reformatory
Scale ~ 1/4" = 1'-0"

Drawn by	Checked	Date	No: 46
Deming		1-16-41	

R2-5

16

5