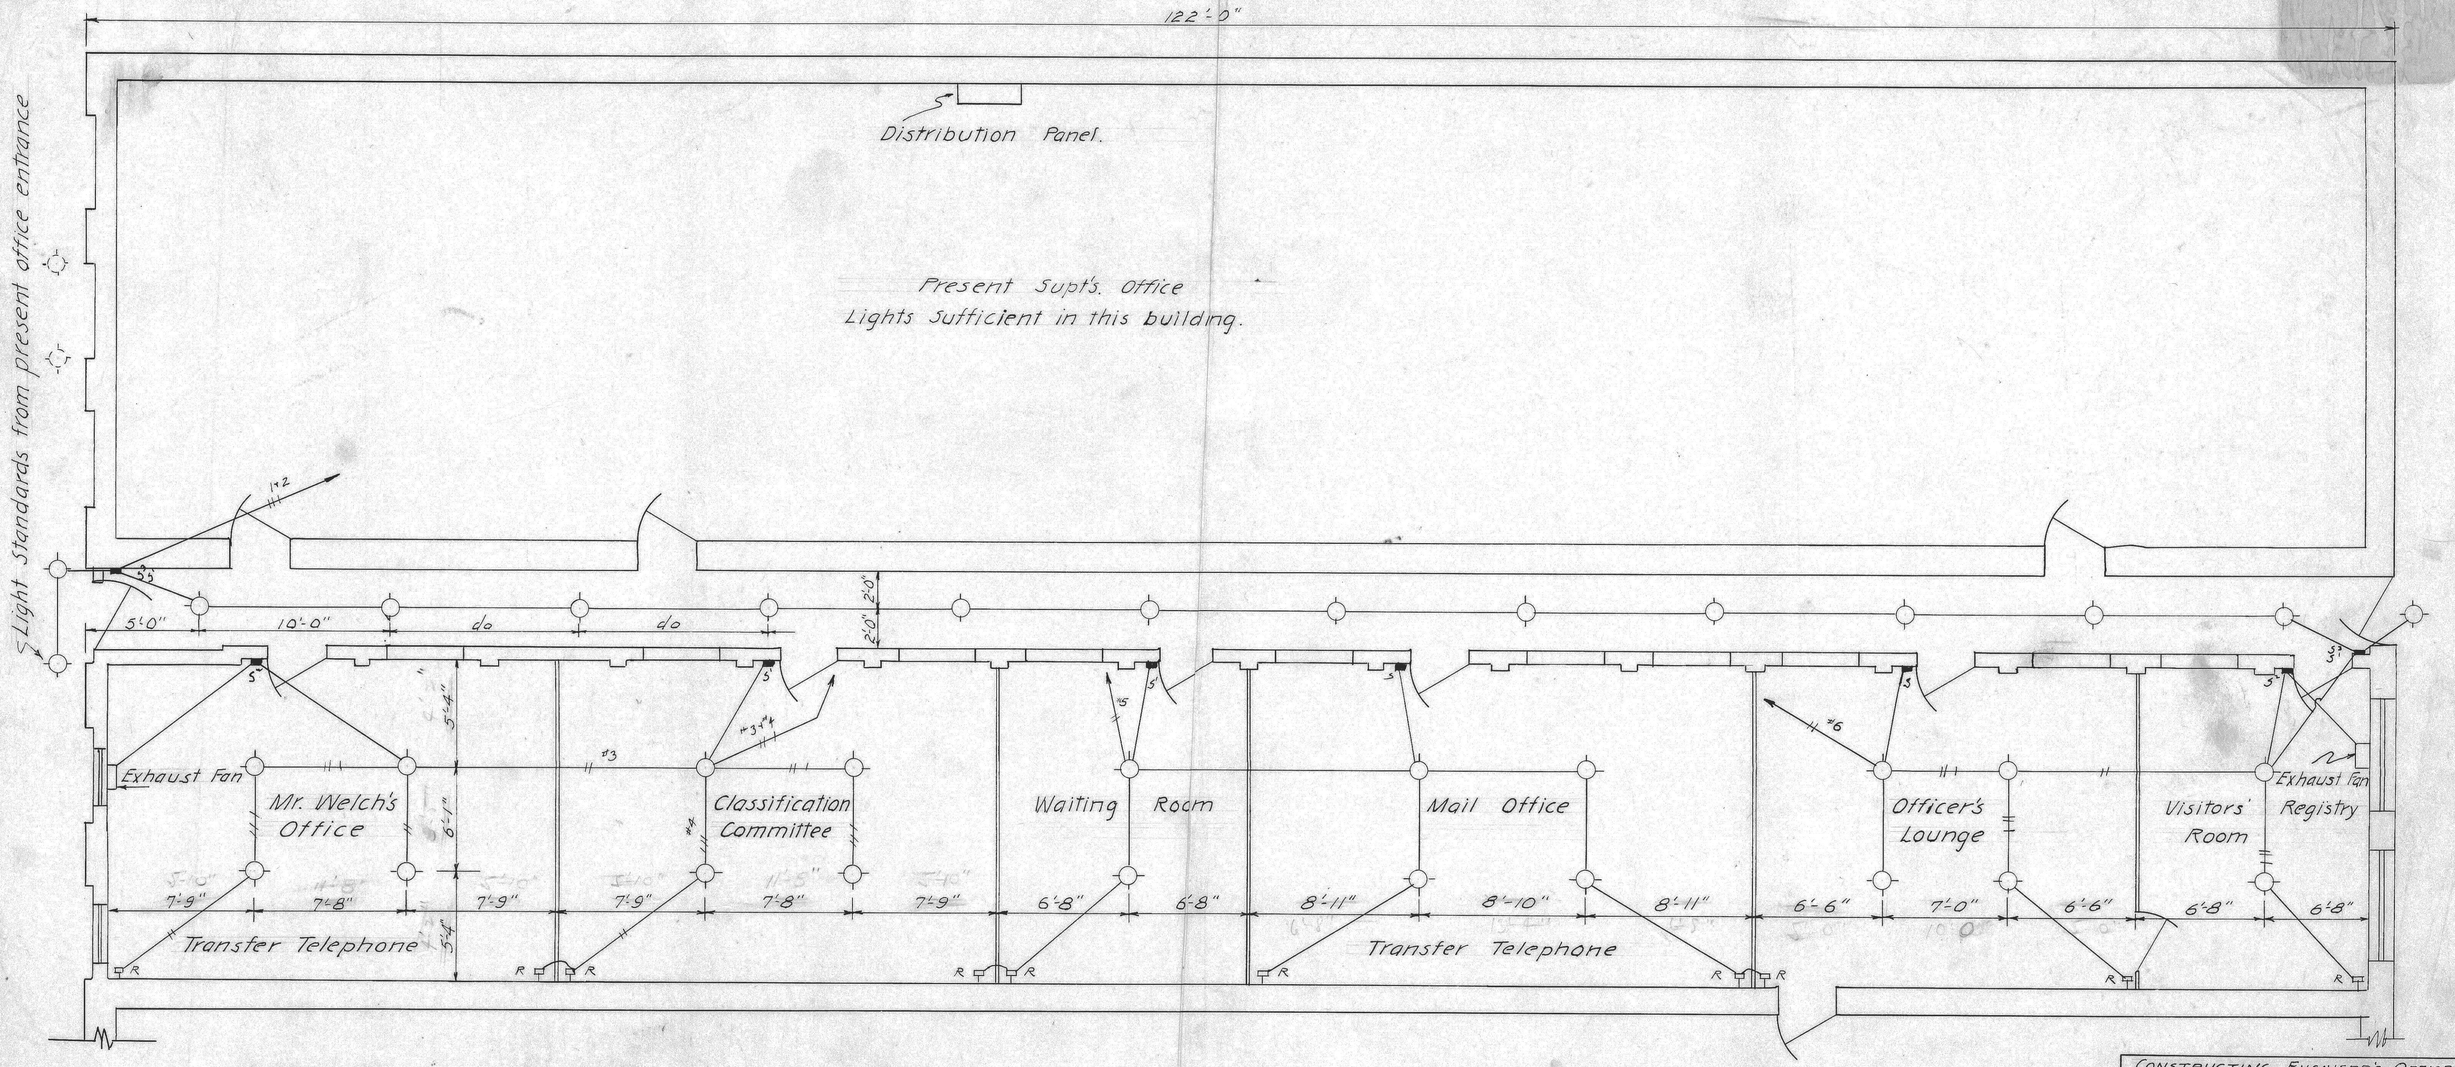

CONSTRUCTING ENGINEER'S OFFICE D.C. PENAL INSTITUTIONS, LORTON, VA.		
Lighting and Wiring for Extension to Supts Office - Refy		
Scale:- 1/4" = 1'-0"		
Drawn by	Checked by	Date
Calhoun	Mr. Heider	6/14/40

JZ-7