Sheet D-9
P-495

BLDG. #19 TOILETS & SHOWERS

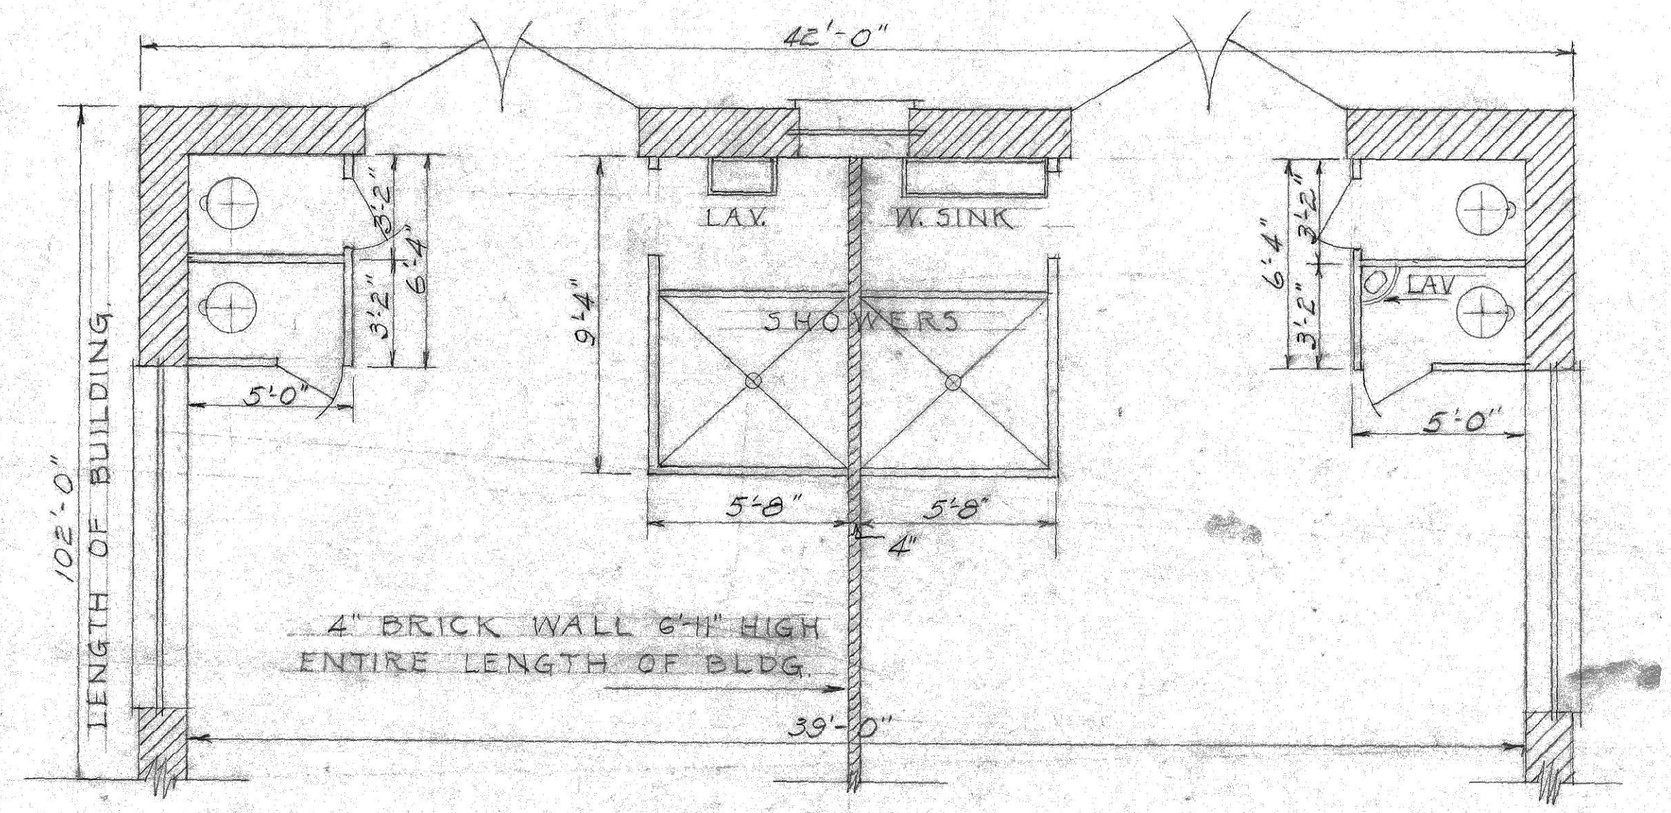

PLAN
FRONT OF BUILDING.
PRESENT ARRANGEMENT

CONSTRUCTING ENGINEER'S OFFICE D.C. PENAL INSTITUTIONS - LORTON, VA.			
Toilet & Shower Arrangement in Building #19 - Reformatory			
Scale: 1/4" = 1'-0"			
Drawn by Calhoun	Checked by	Date 11/27/40	No 32

L2-7