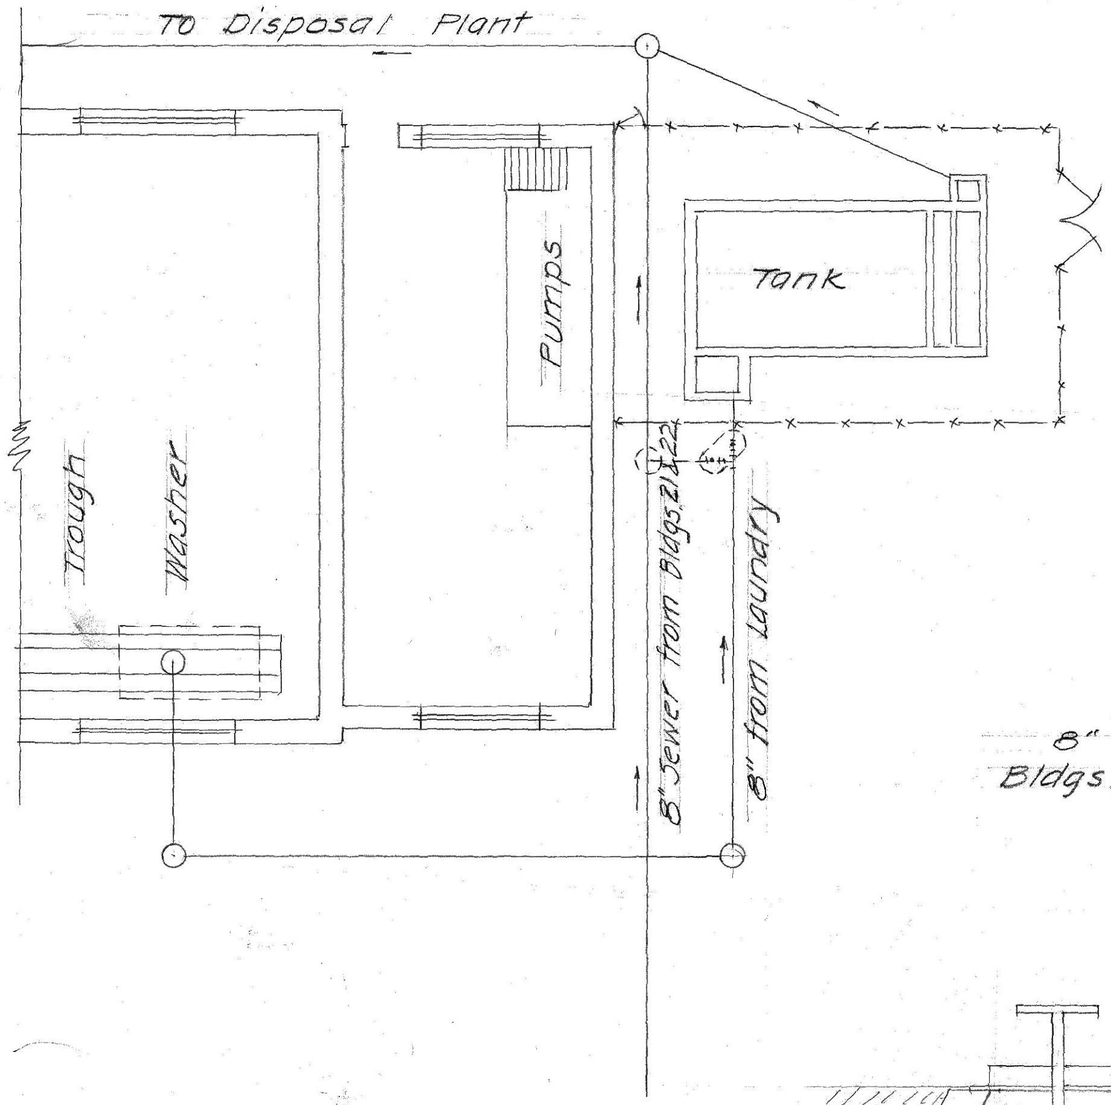

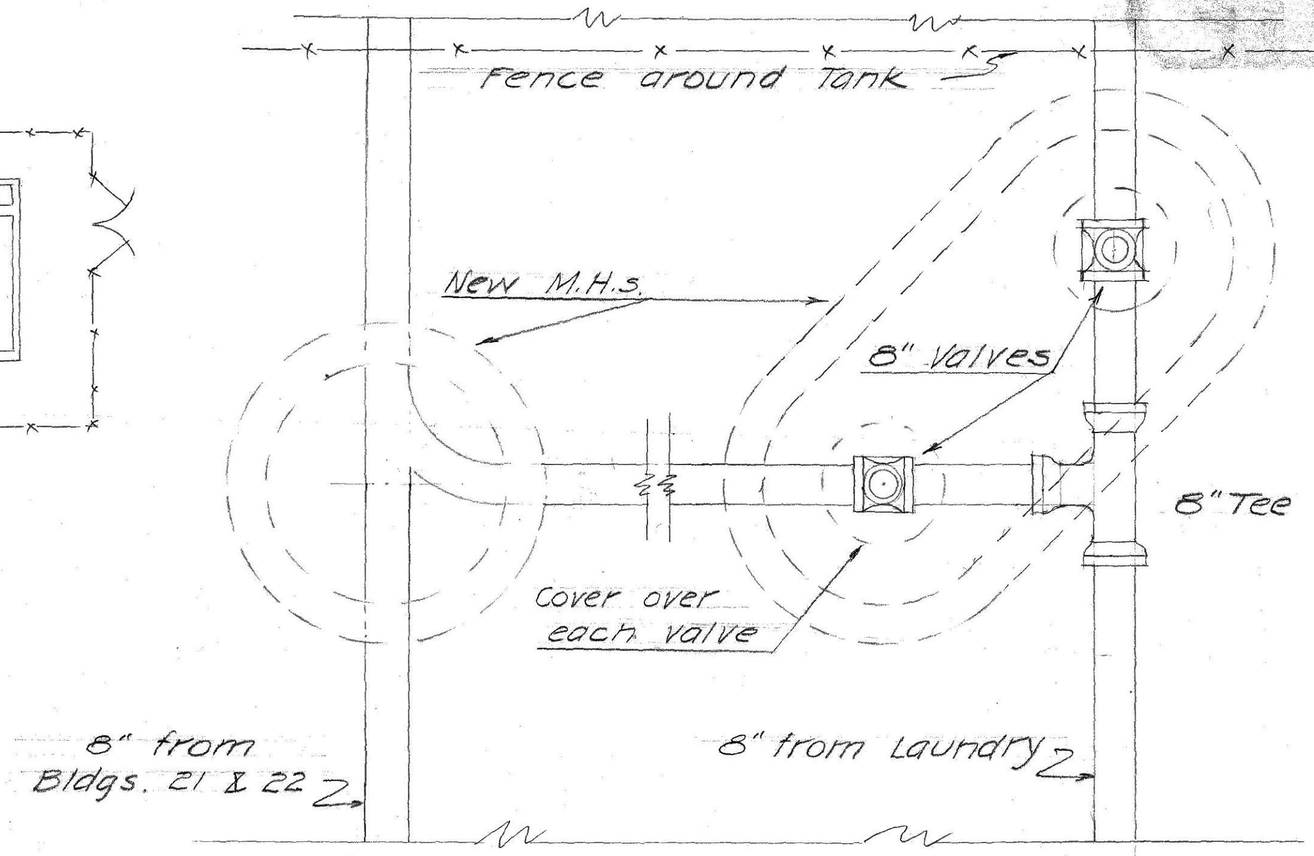

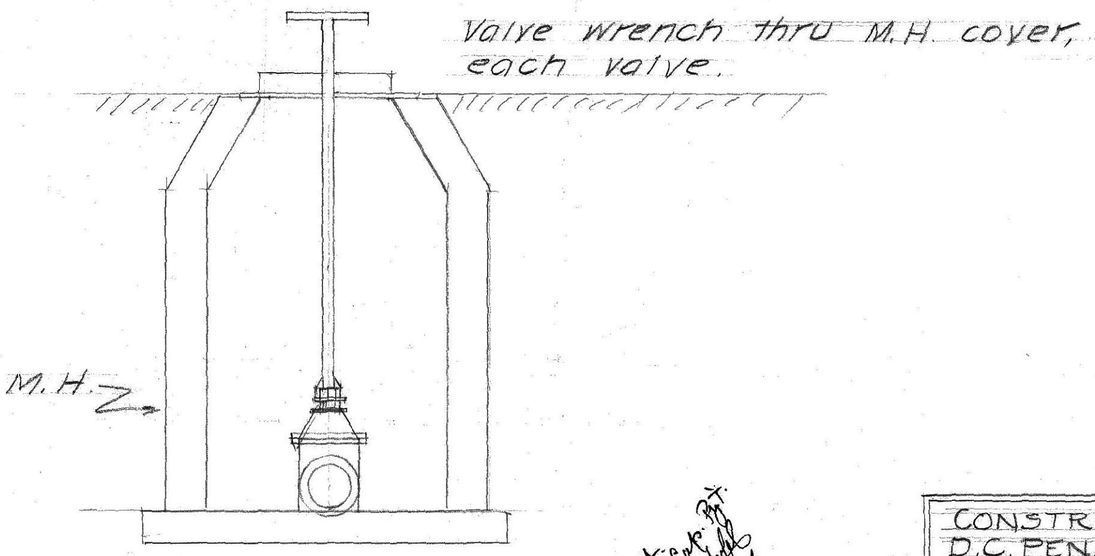

#7

Mr Haar:
Specify the items of care needed to insure the safe operation of this by pass & refer to Mr. Meade to name the officer to be responsible for that safe operation. RH (List for inspection)

Approved:- Emergent for Dir. Cap. Pgt. [signature] 5/16/41

Gen. Supt.

CONSTRUCTING ENGINEER'S OFFICE D.C. PENAL INSTITUTIONS - LORTON, VA.			
By-Pass for Laundry Waste			
Scale: 1/2" = 1'-0"			
Drawn by Calhoun	Checked by [signature]	Date 5/16/41	No. 74