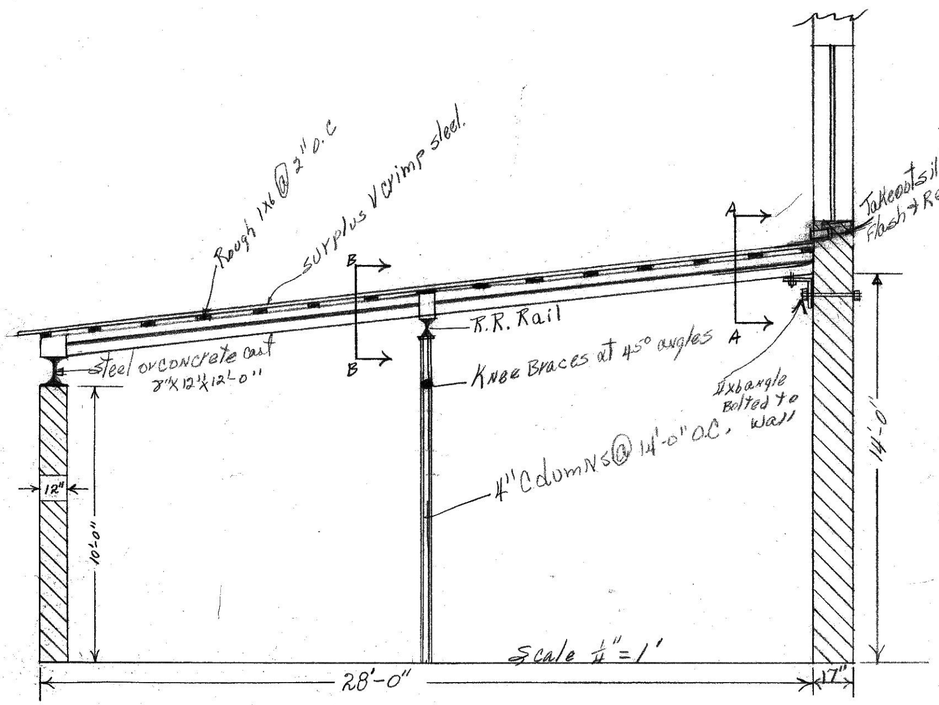

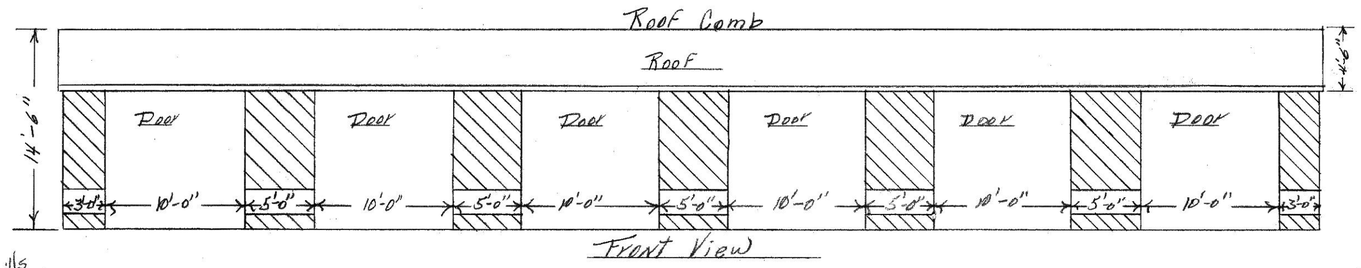

Front View

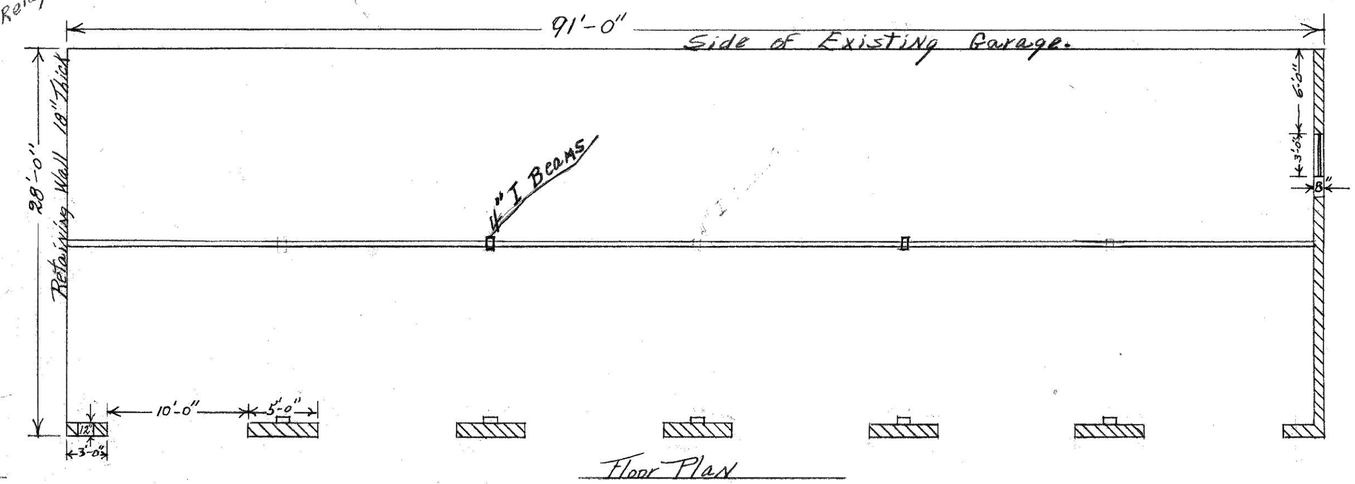

Floor Plan

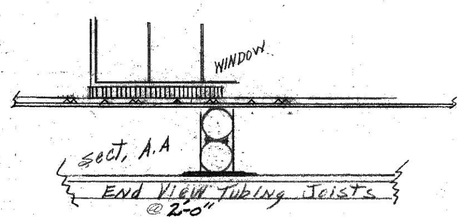

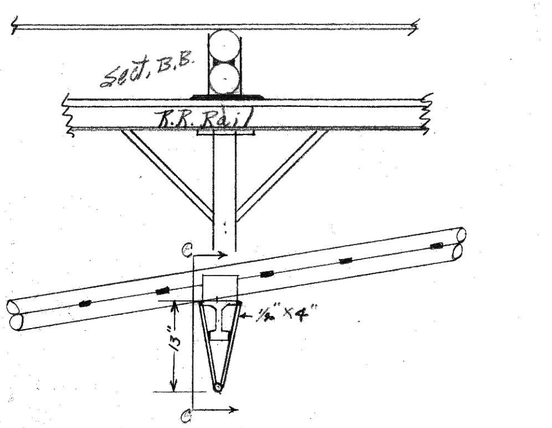

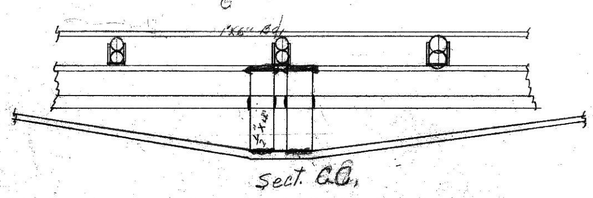

Sect. C.C.

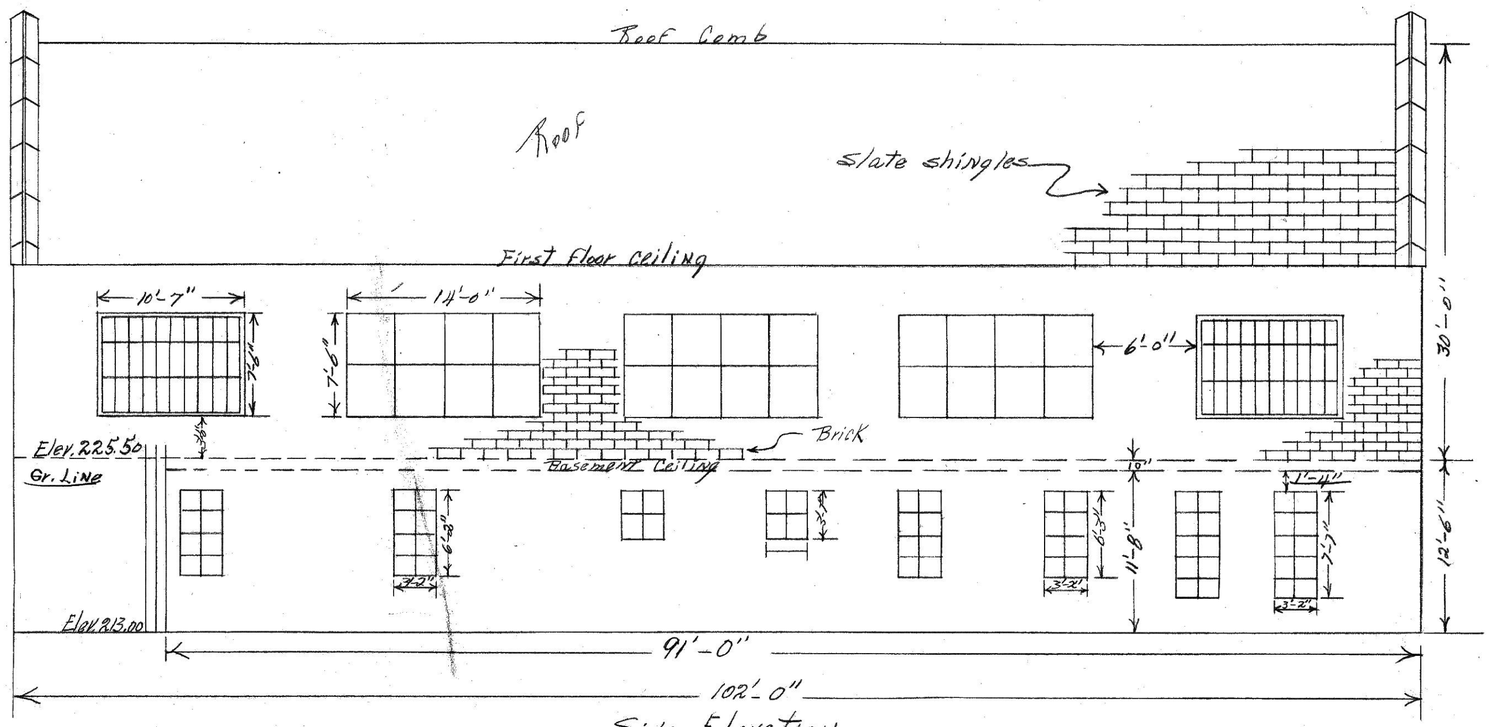

Side Elevation.

#7

DEPARTMENT OF CORRECTIONS, D.C.
OFFICE OF CHIEF ENGINEER
LORTON, VA.
GARAGE BLDG. AND PROPOSED ADDITION.
SCALE - 1/8" = 1', DEC. 3, 1957
CH. BY _____, APPR. BY _____