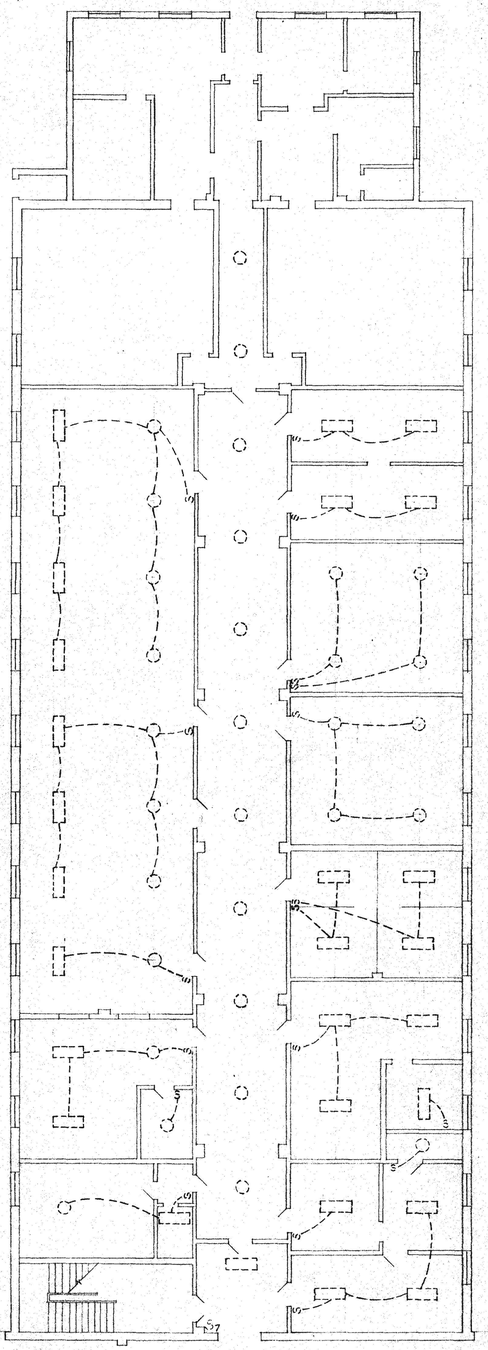

FIRST FLOOR PLAN DEMOLITION
SCALE : 1/8"=1'-0"

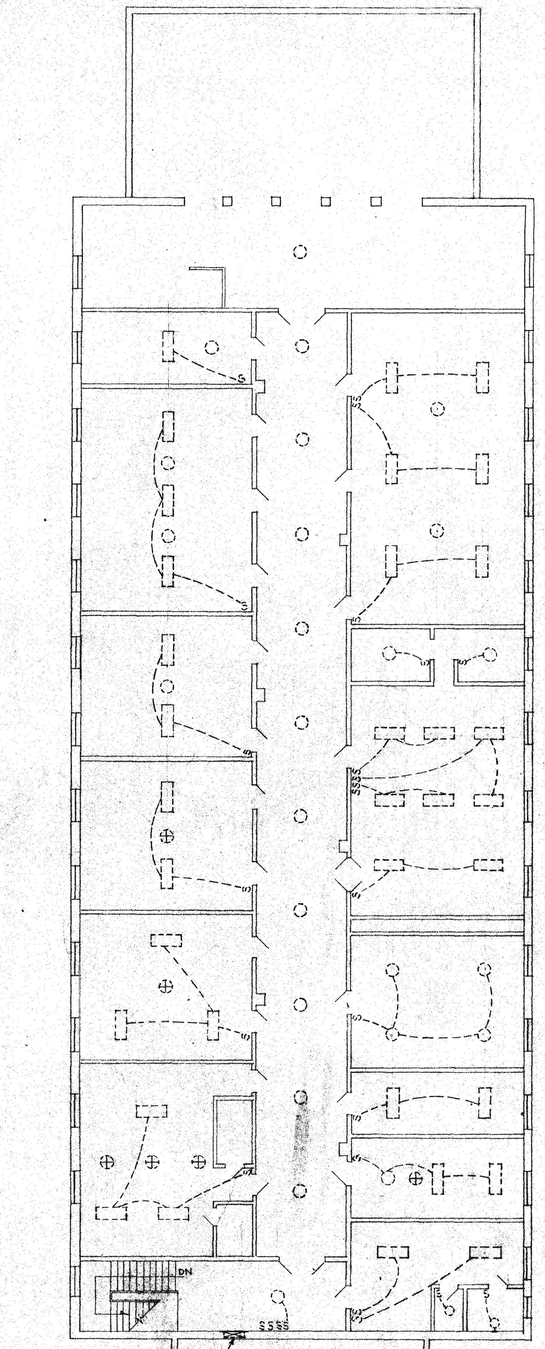

SECOND FLOOR PLAN DEMOLITION
SCALE : 1/8"=1'-0"

BUILDING - R-3

REVISION	DATE	DESCRIPTION	BY	APP.
DESIGNED FAH DRAWN FAH CHECKED		FIRST & SECOND FLOOR PLAN DEMOLITION	ELECTRICAL	
ARCHITECTURAL		RENOVATING FIVE DORMITORIES	DRAWING NO.	
STRUCTURAL		CENTRAL FACILITY LORTON VIRGINIA	E-	
MECHANICAL				
ELECTRICAL		DEPARTMENT OF CORRECTIONS		
SPECIFICATIONS				
ASSISTANT DIRECTOR FOR BUREAU OF DESIGN AND ENGINEERING		GOVERNMENT OF THE DISTRICT OF COLUMBIA DEPARTMENT OF GENERAL SERVICES	PROJECT NO. FL-233(I)-77	
			DATE: SHEET OF	

CON-xx-112