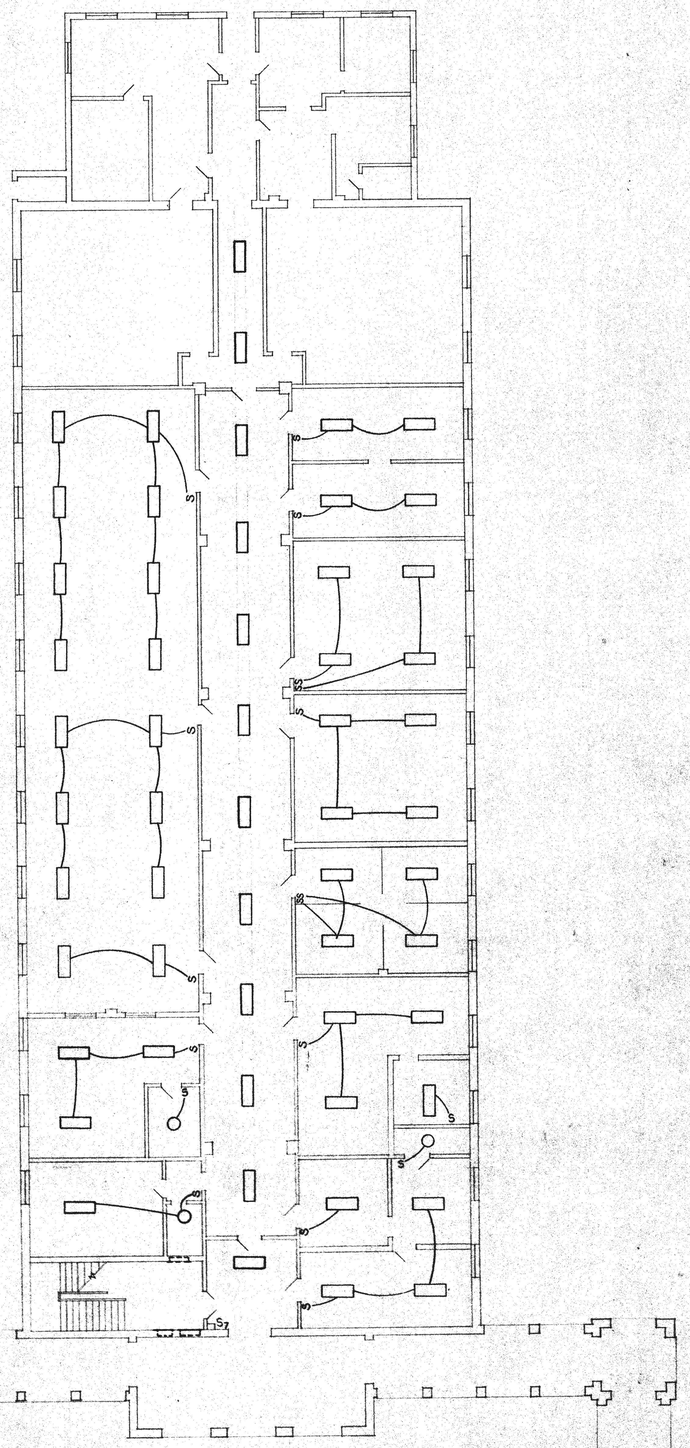

FIRST FLOOR PLAN NEW LAYOUT
SCALE : 1/8"=1'-0"

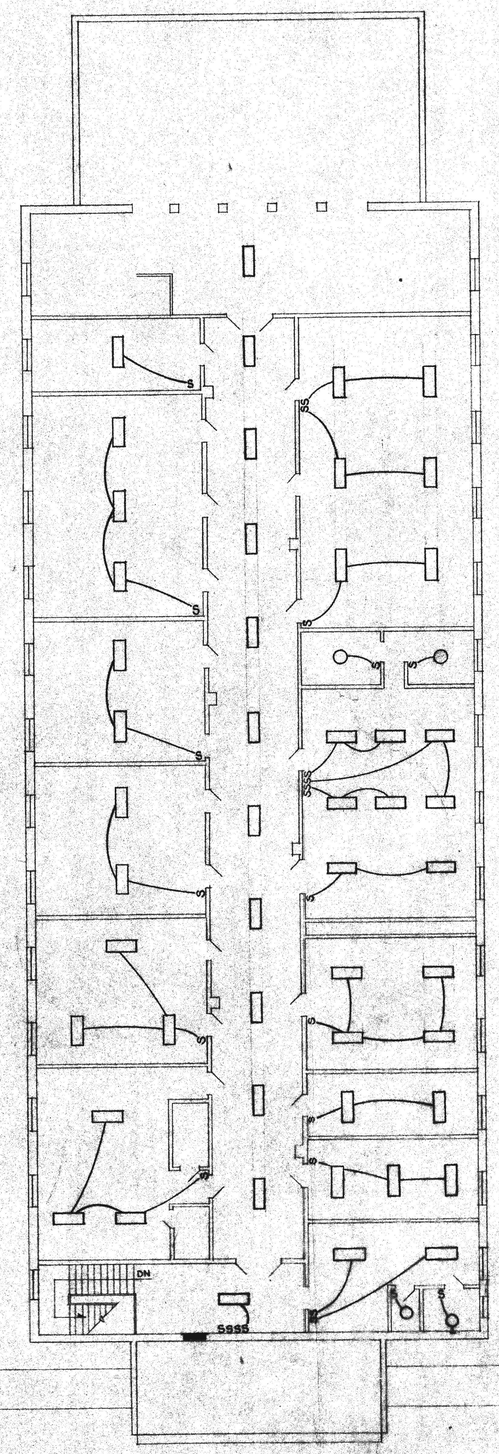

SECOND FLOOR PLAN NEW LAYOUT
SCALE : 1/8"=1'-0"

BUILDING - R-3

REVISION	DATE	DESCRIPTION	BY	APP.
DESIGNED F.A.H.		FIRST & SECOND FLOOR PLAN ~ NEW LAYOUT	ELECTRICAL	
DRAWN F.A.H.		RENOVATING FIVE DORMITORIES	DRAWING NO.	
CHECKED		CENTRAL FACILITY LORTON VIRGINIA	E-	
ARCHITECTURAL		DEPARTMENT OF CORRECTIONS		
STRUCTURAL				
MECHANICAL				
ELECTRICAL				
SPECIFICATIONS				
ASSISTANT DIRECTOR FOR BUREAU OF DESIGN AND ENGINEERING		GOVERNMENT OF THE DISTRICT OF COLUMBIA DEPARTMENT OF GENERAL SERVICES	PROJECT NO. FL-233(I)-77	
			DATE:	
			SHEET	OF