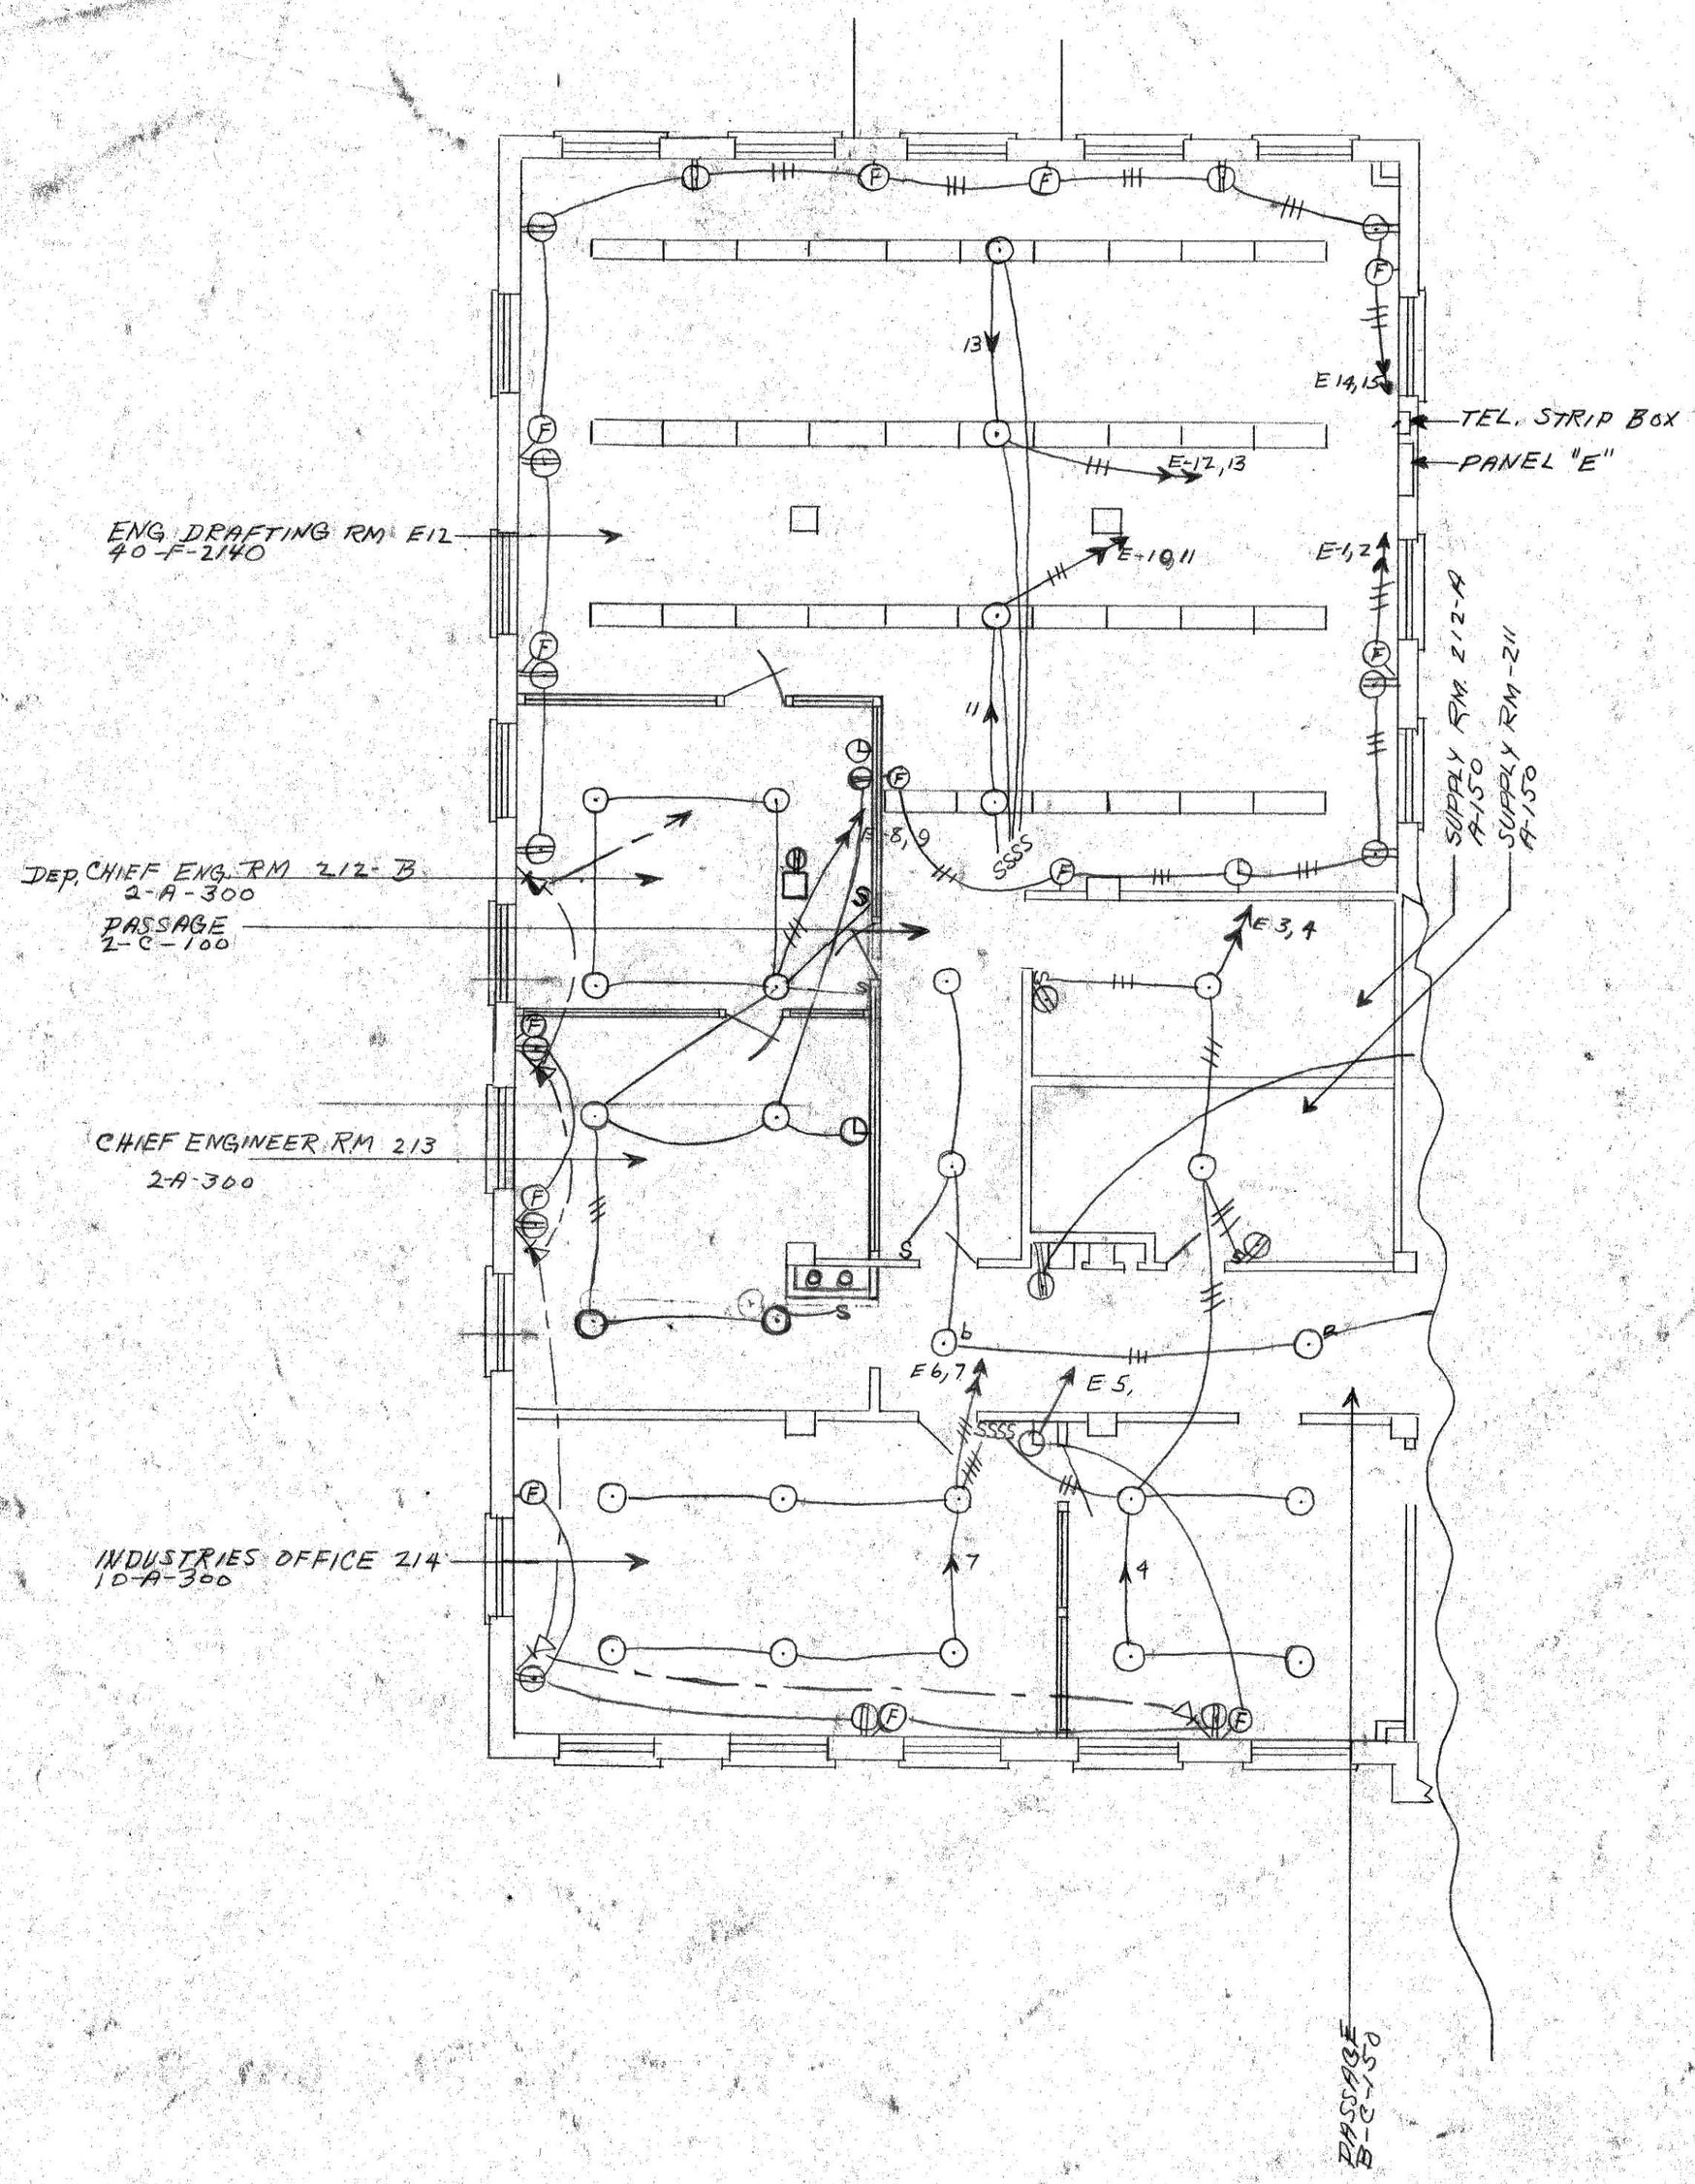

SECOND FLOOR PLAN
NEW CONTROL CENTER
D.C. REFORMATORY
LORTON, VIRGINA