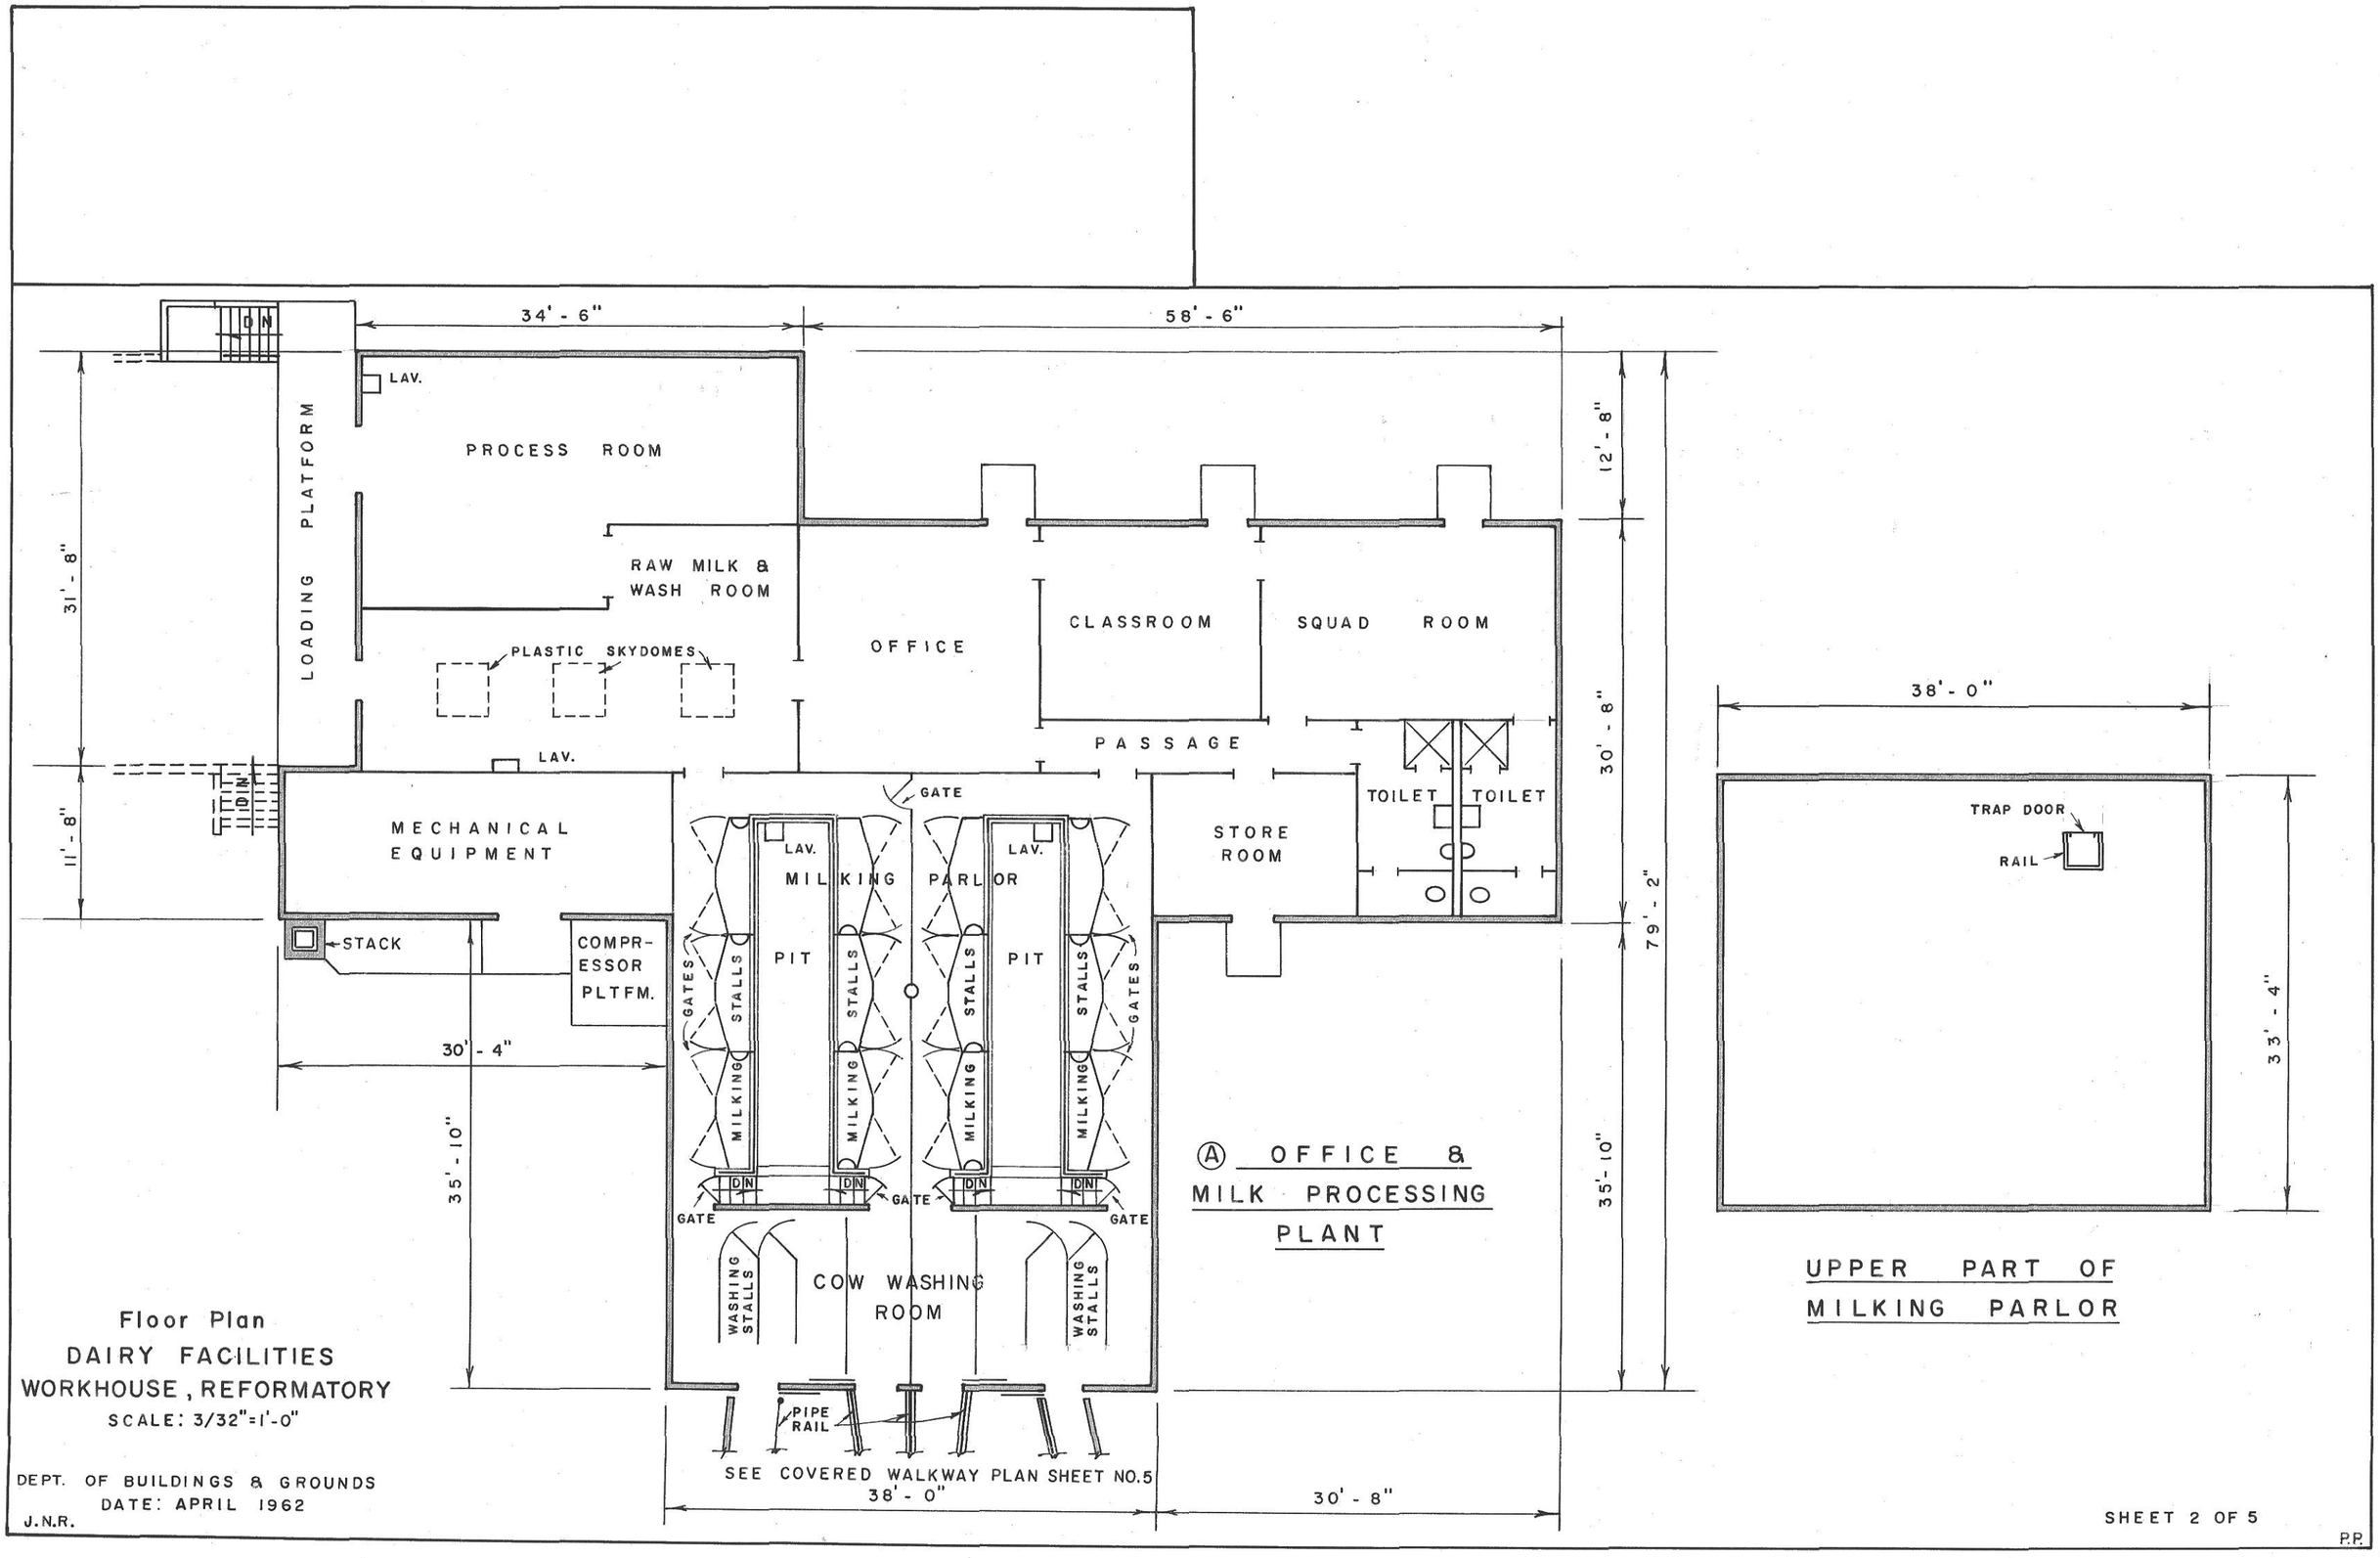
34' - 6"
58' - 6"
LAV.
PROCESS ROOM
LOADING PLATFORM
RAW MILK & WASH ROOM
PLASTIC SKYDOMES
OFFICE
CLASSROOM
SQUAD ROOM
PASSAGE
TOILET
TOILET
STORE ROOM
MECHANICAL EQUIPMENT
STACK
COMPR-ESSOR PLTFM.
GATE
MILKING PARLOR
PIT
GATES
STALLS
MILKING
WASHING STALLS
COW WASHING ROOM
PIPE RAIL
SEE COVERED WALKWAY PLAN SHEET NO.5
38' - 0"
30' - 8"
31' - 8"
11' - 8"
30' - 4"
35' - 10"
12' - 8"
30' - 8"
79' - 2"
35' - 10"
Ⓐ OFFICE & MILK PROCESSING PLANT
38' - 0"
TRAP DOOR
RAIL
33' - 4"
UPPER PART OF MILKING PARLOR
Floor Plan
DAIRY FACILITIES
WORKHOUSE, REFORMATORY
SCALE: 3/32"=1'-0"
DEPT. OF BUILDINGS & GROUNDS
DATE: APRIL 1962
J.N.R.
SHEET 2 OF 5
P.P.