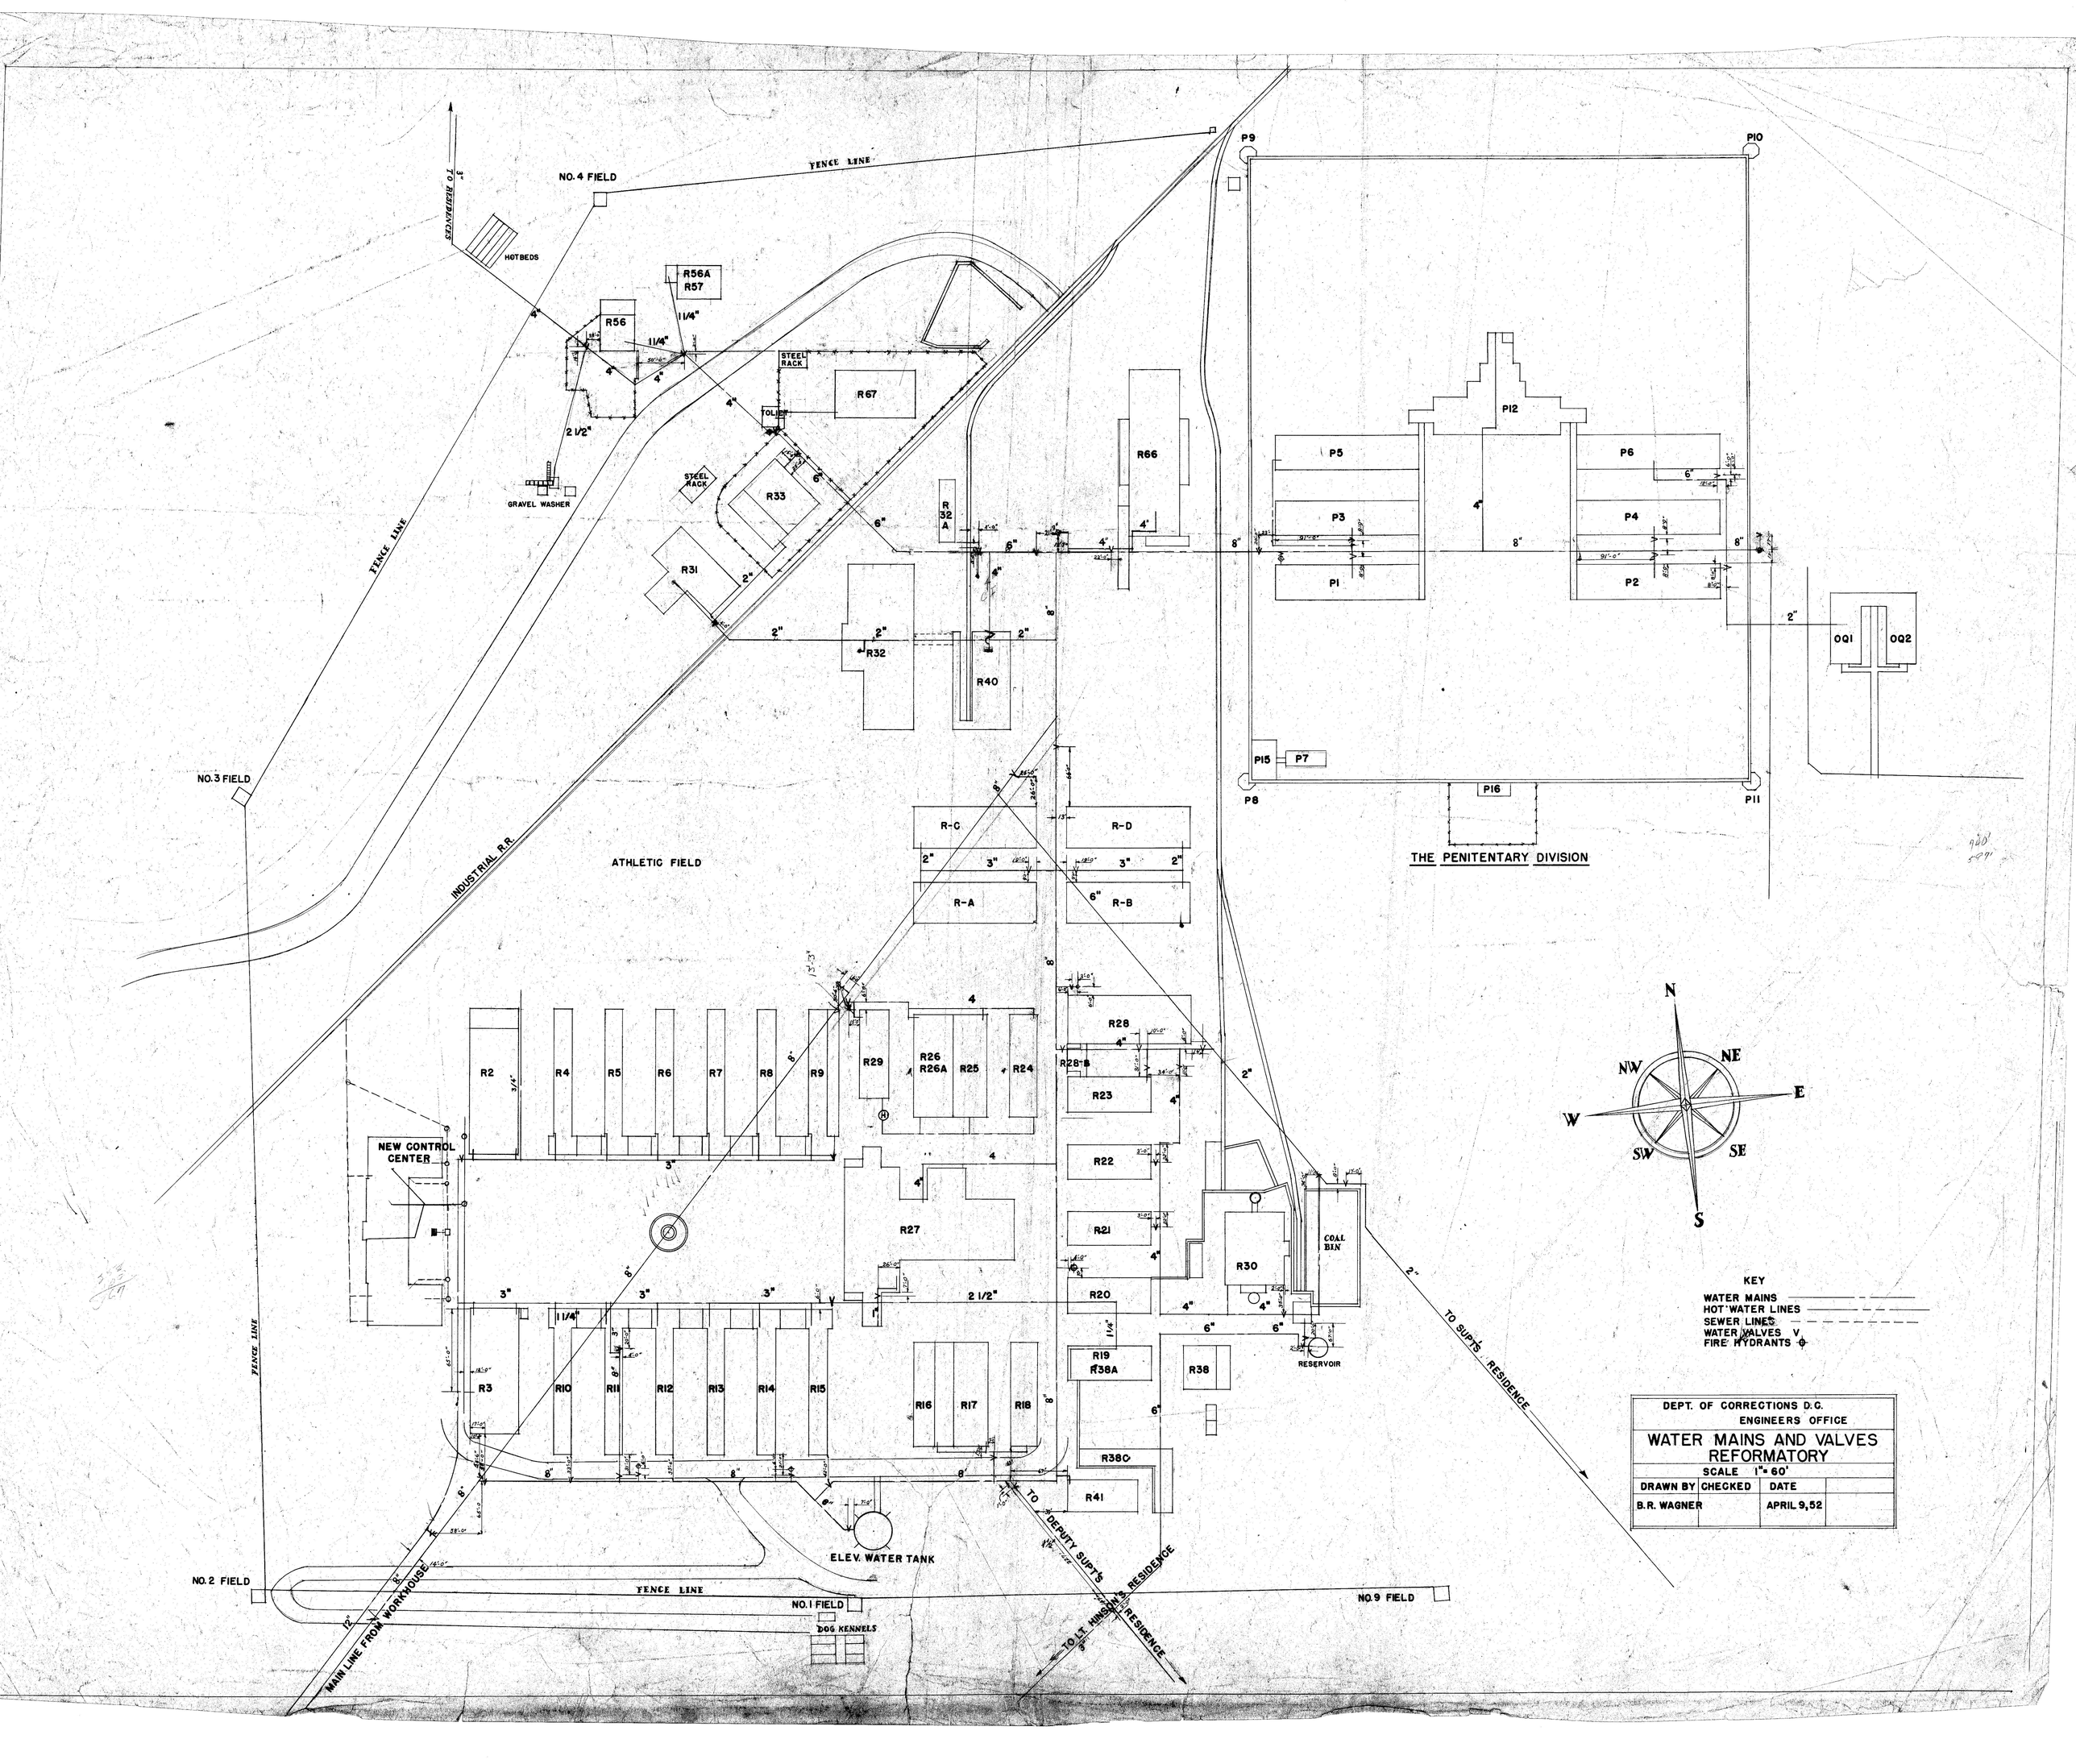
NO. 4 FIELD
FENCE LINE
TO REFORMATORY
HOTBEDS
R56
R56A
R57
STEEL RACK
R67
TOILET
GRAVEL WASHER
R33
R31
R32
R32 A
R40
R66
P1
P2
P3
P4
P5
P6
P7
P8
P9
P10
P11
P12
P15
P16
OQ1
OQ2
THE PENITENTARY DIVISION
NO. 3 FIELD
INDUSTRIAL R.R.
ATHLETIC FIELD
R-A
R-B
R-C
R-D
R2
R3
R4
R5
R6
R7
R8
R9
R10
R11
R12
R13
R14
R15
R16
R17
R18
R19
R20
R21
R22
R23
R24
R25
R26
R26A
R27
R28
R28-B
R29
R30
R38
R38A
R38C
R41
NEW CONTROL CENTER
COAL BIN
RESERVOIR
ELEV. WATER TANK
TO SUPT'S RESIDENCE
TO DEPUTY SUPT'S RESIDENCE
TO LT. HINSON'S RESIDENCE
NO. 2 FIELD
NO. 1 FIELD
NO. 9 FIELD
DOG KENNELS
MAIN LINE FROM WORKHOUSE
N
NE
E
SE
S
SW
W
NW
KEY
WATER MAINS
HOT WATER LINES
SEWER LINES
WATER VALVES V
FIRE HYDRANTS
DEPT. OF CORRECTIONS D.C.
ENGINEERS OFFICE
WATER MAINS AND VALVES
REFORMATORY
SCALE 1" = 60'
DRAWN BY
CHECKED
DATE
B.R. WAGNER
APRIL 9, 52