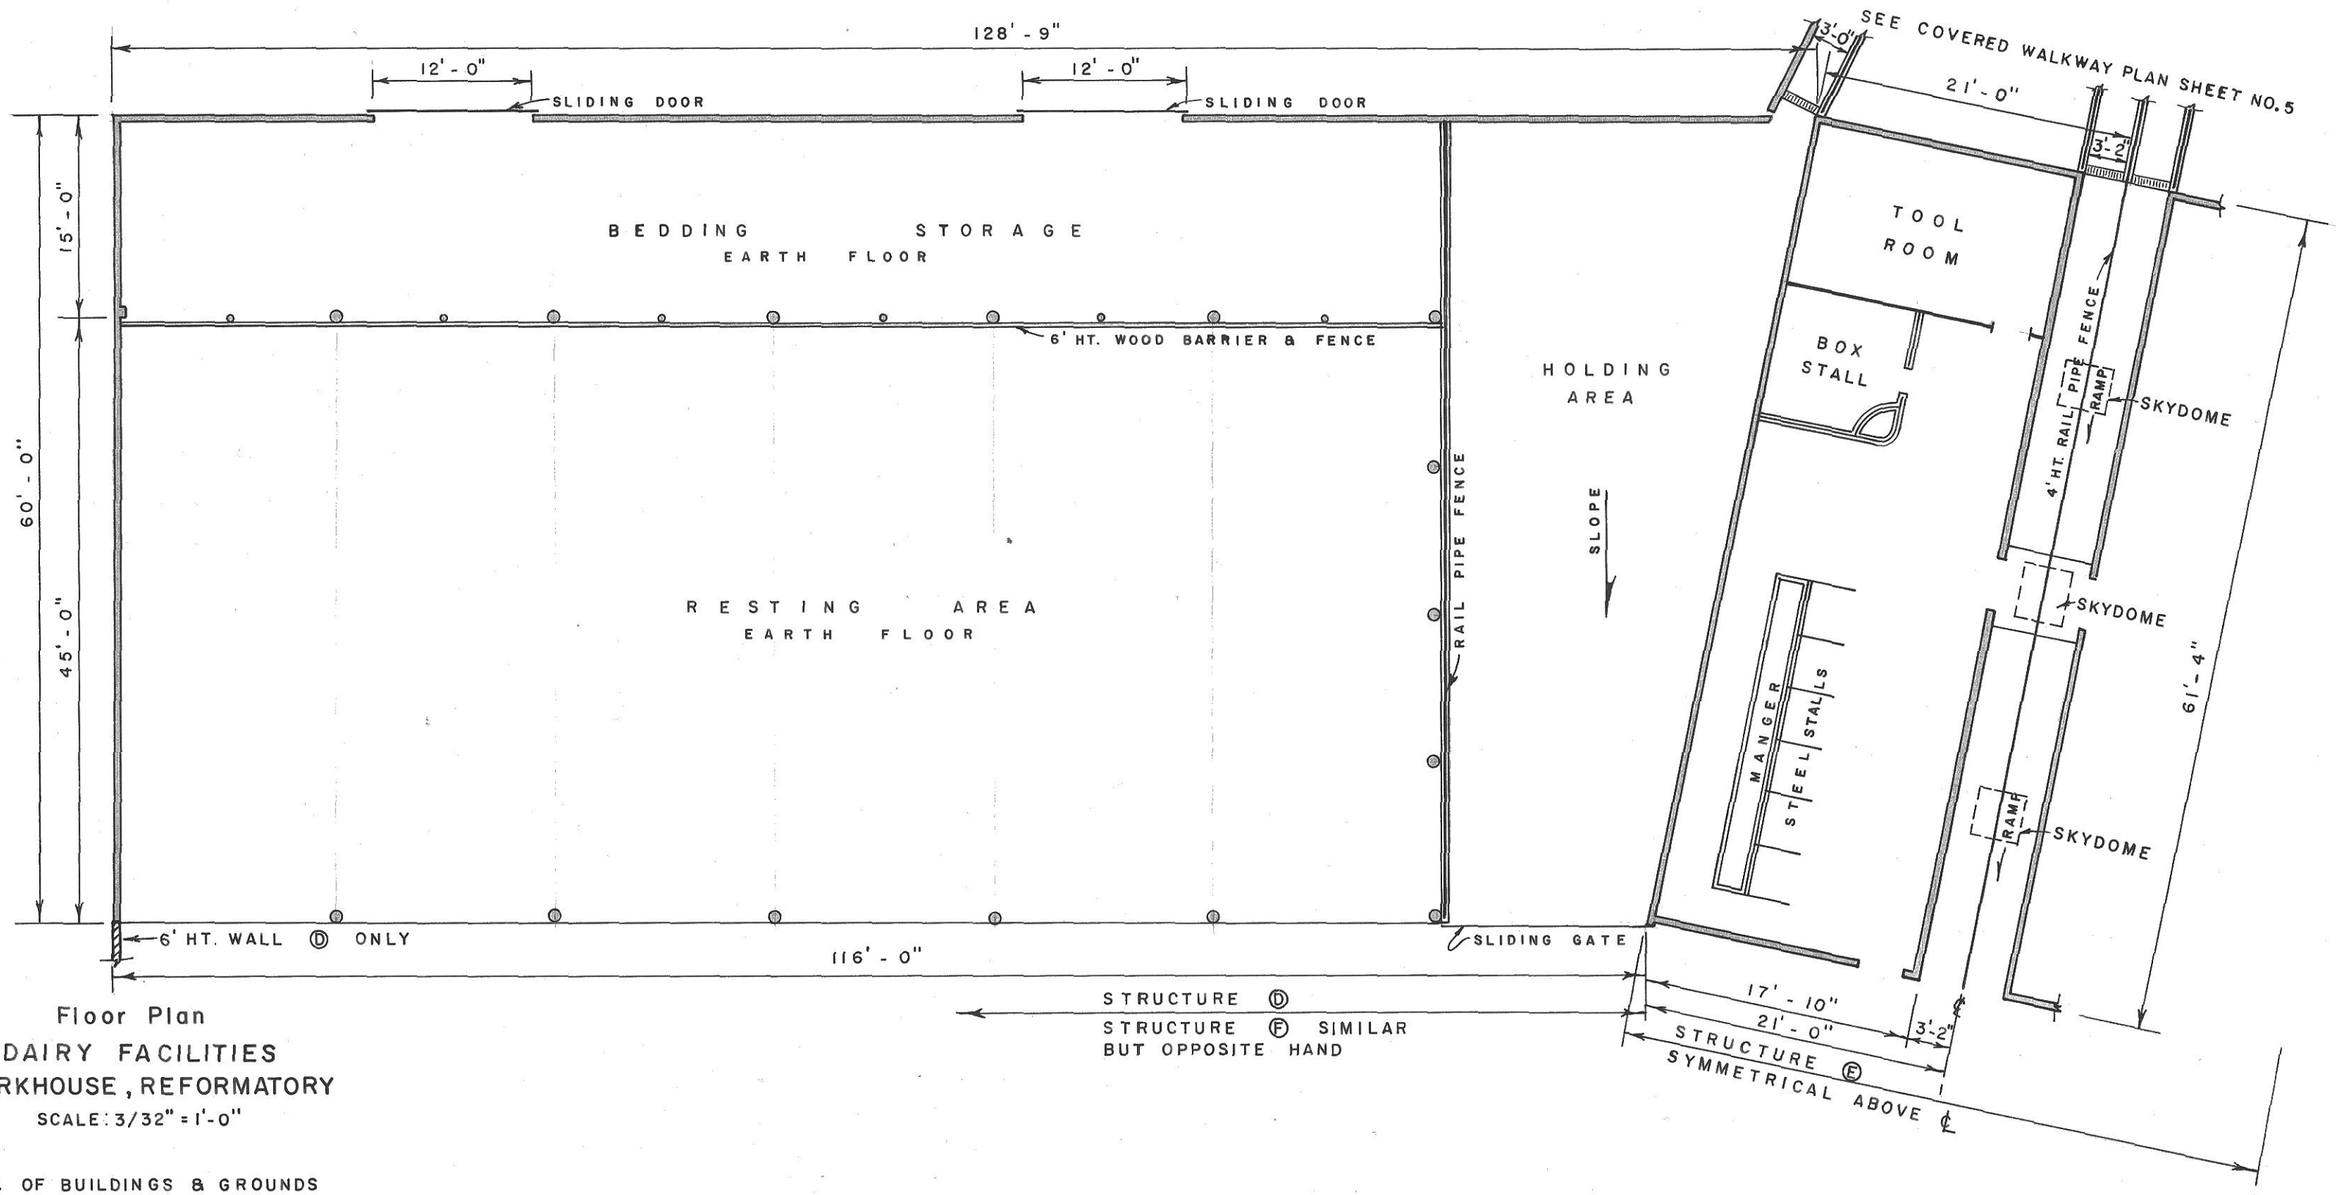

Floor Plan
DAIRY FACILITIES
WORKHOUSE, REFORMATORY
SCALE: 3/32" = 1'-0"

DEPT. OF BUILDINGS & GROUNDS
DATE: APRIL 1962
J. N. R.

SHEET 3 OF 5

P.P.