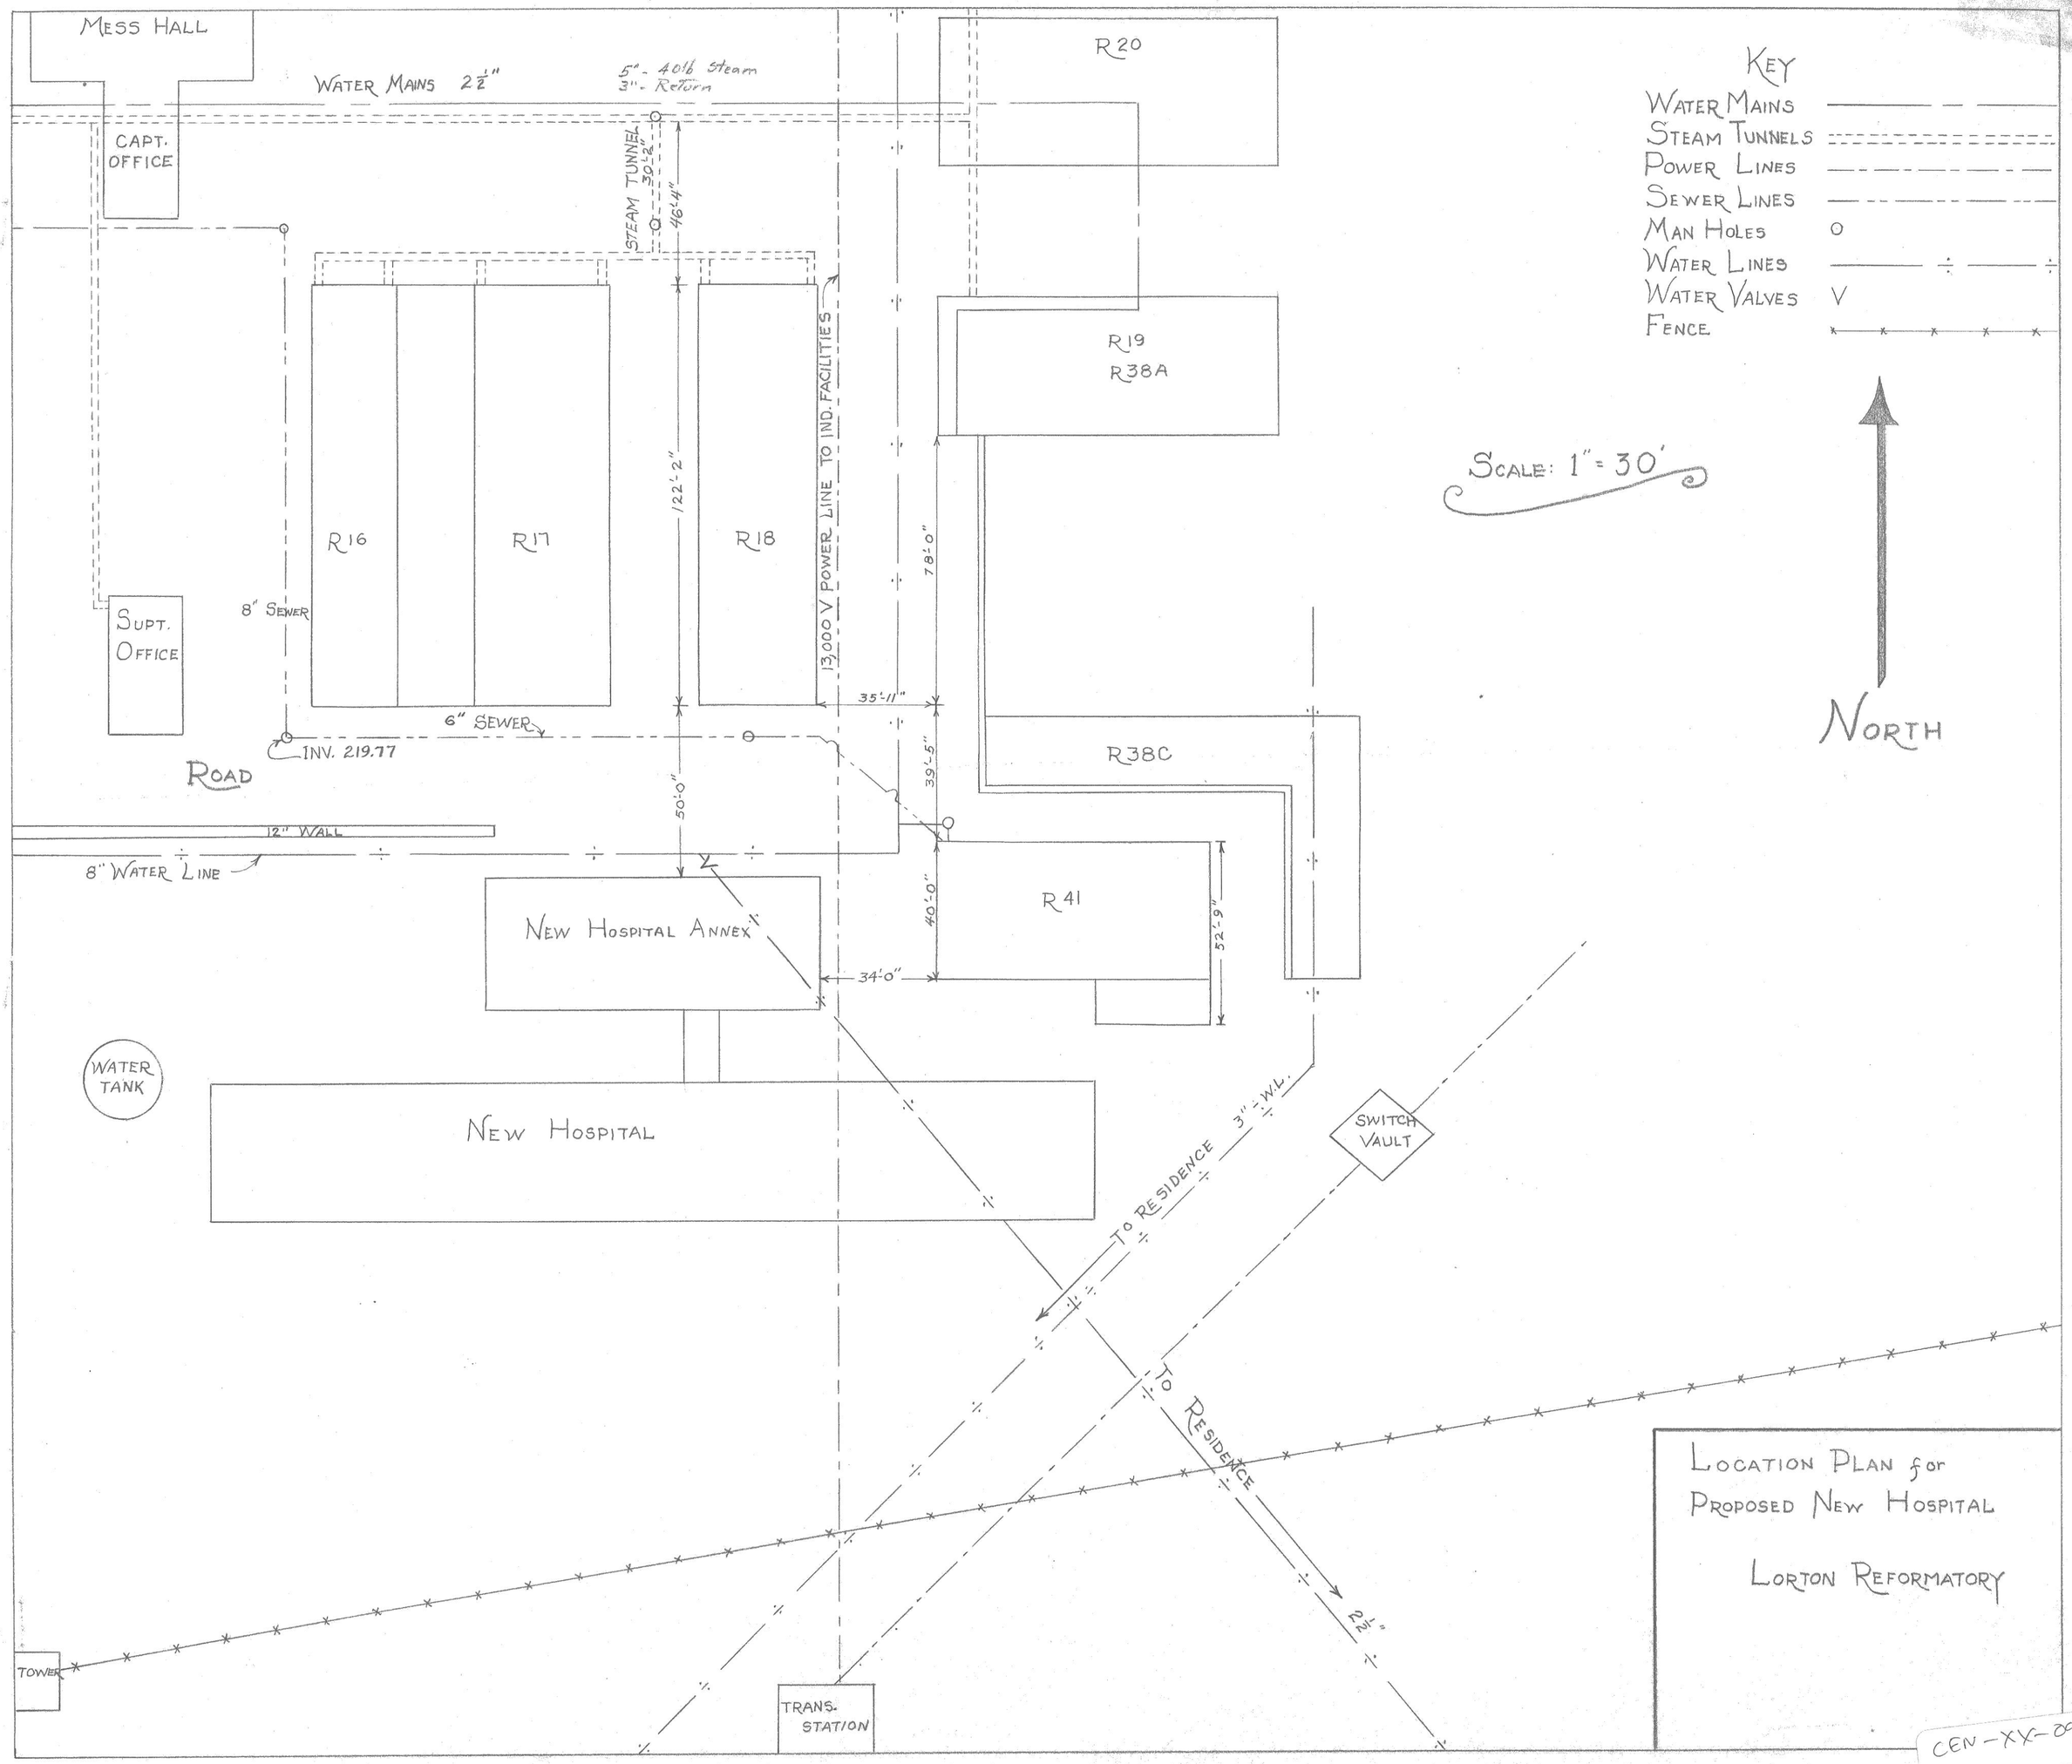
MESS HALL
WATER MAINS 2½"
5" - 40# Steam
3" - Return
CAPT. OFFICE
STEAM TUNNEL
30'-2"
46'-4"
R20
R19
R38A
KEY
WATER MAINS
STEAM TUNNELS
POWER LINES
SEWER LINES
MAN HOLES
WATER LINES
WATER VALVES
FENCE
SCALE: 1" = 30'
NORTH
R16
R17
R18
122'-2"
13,000 V POWER LINE TO IND. FACILITIES
78'-0"
SUPT. OFFICE
8" SEWER
35'-11"
6" SEWER
INV. 219.77
ROAD
R38C
39'-5"
50'-0"
12" WALL
8" WATER LINE
NEW HOSPITAL ANNEX
40'-0"
R41
52'-9"
34'-0"
WATER TANK
NEW HOSPITAL
SWITCH VAULT
3" = W.L.
TO RESIDENCE
TO RESIDENCE
2½" =
TOWER
TRANS. STATION
LOCATION PLAN for
PROPOSED NEW HOSPITAL
LORTON REFORMATORY
CEN-XX-094
Drawer #8