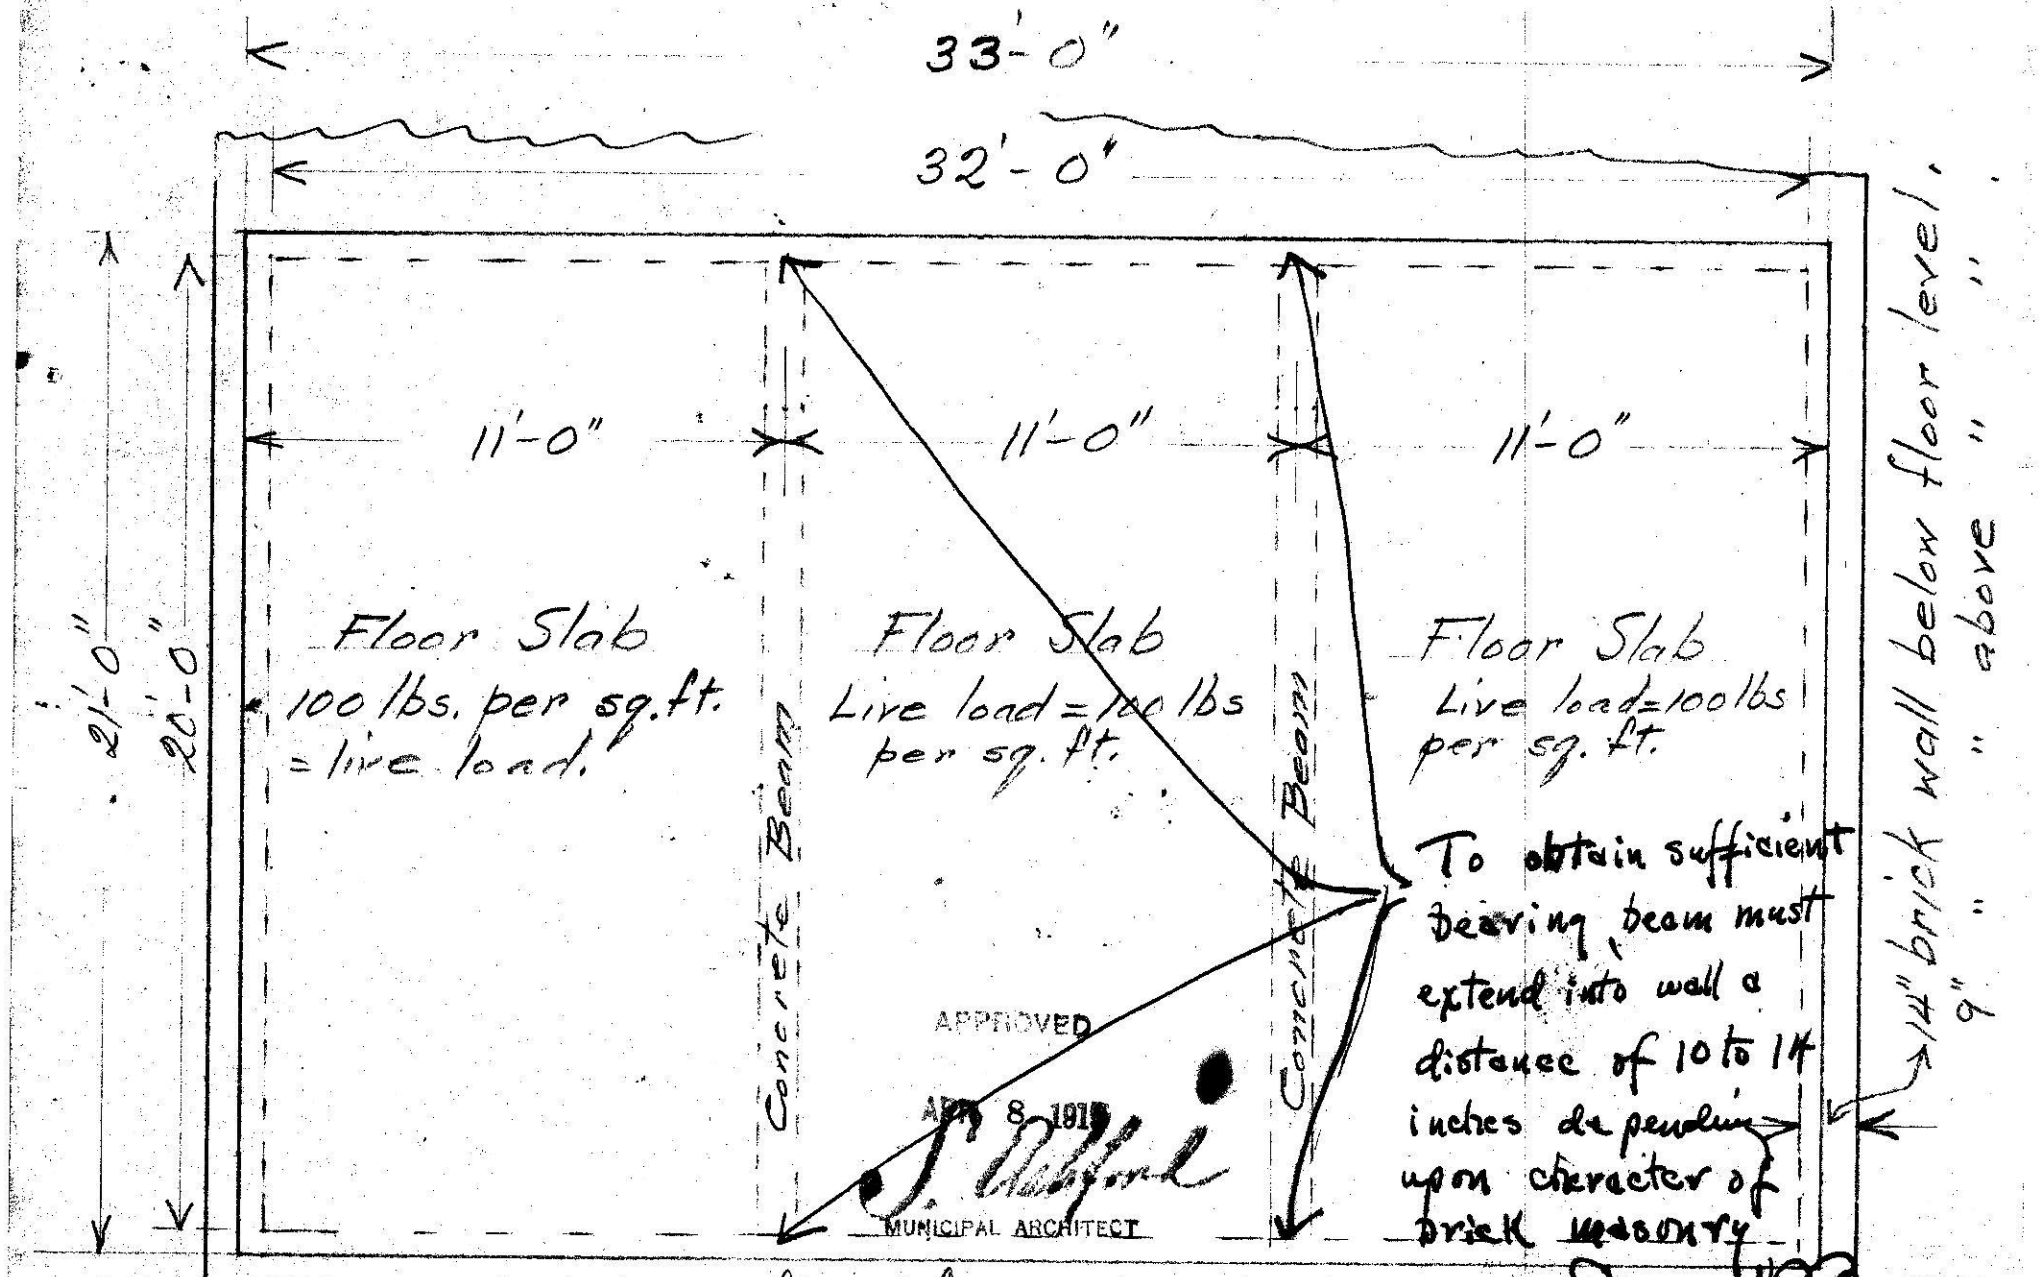

Plan of upper floor for Dairy at D.C. Workhouse