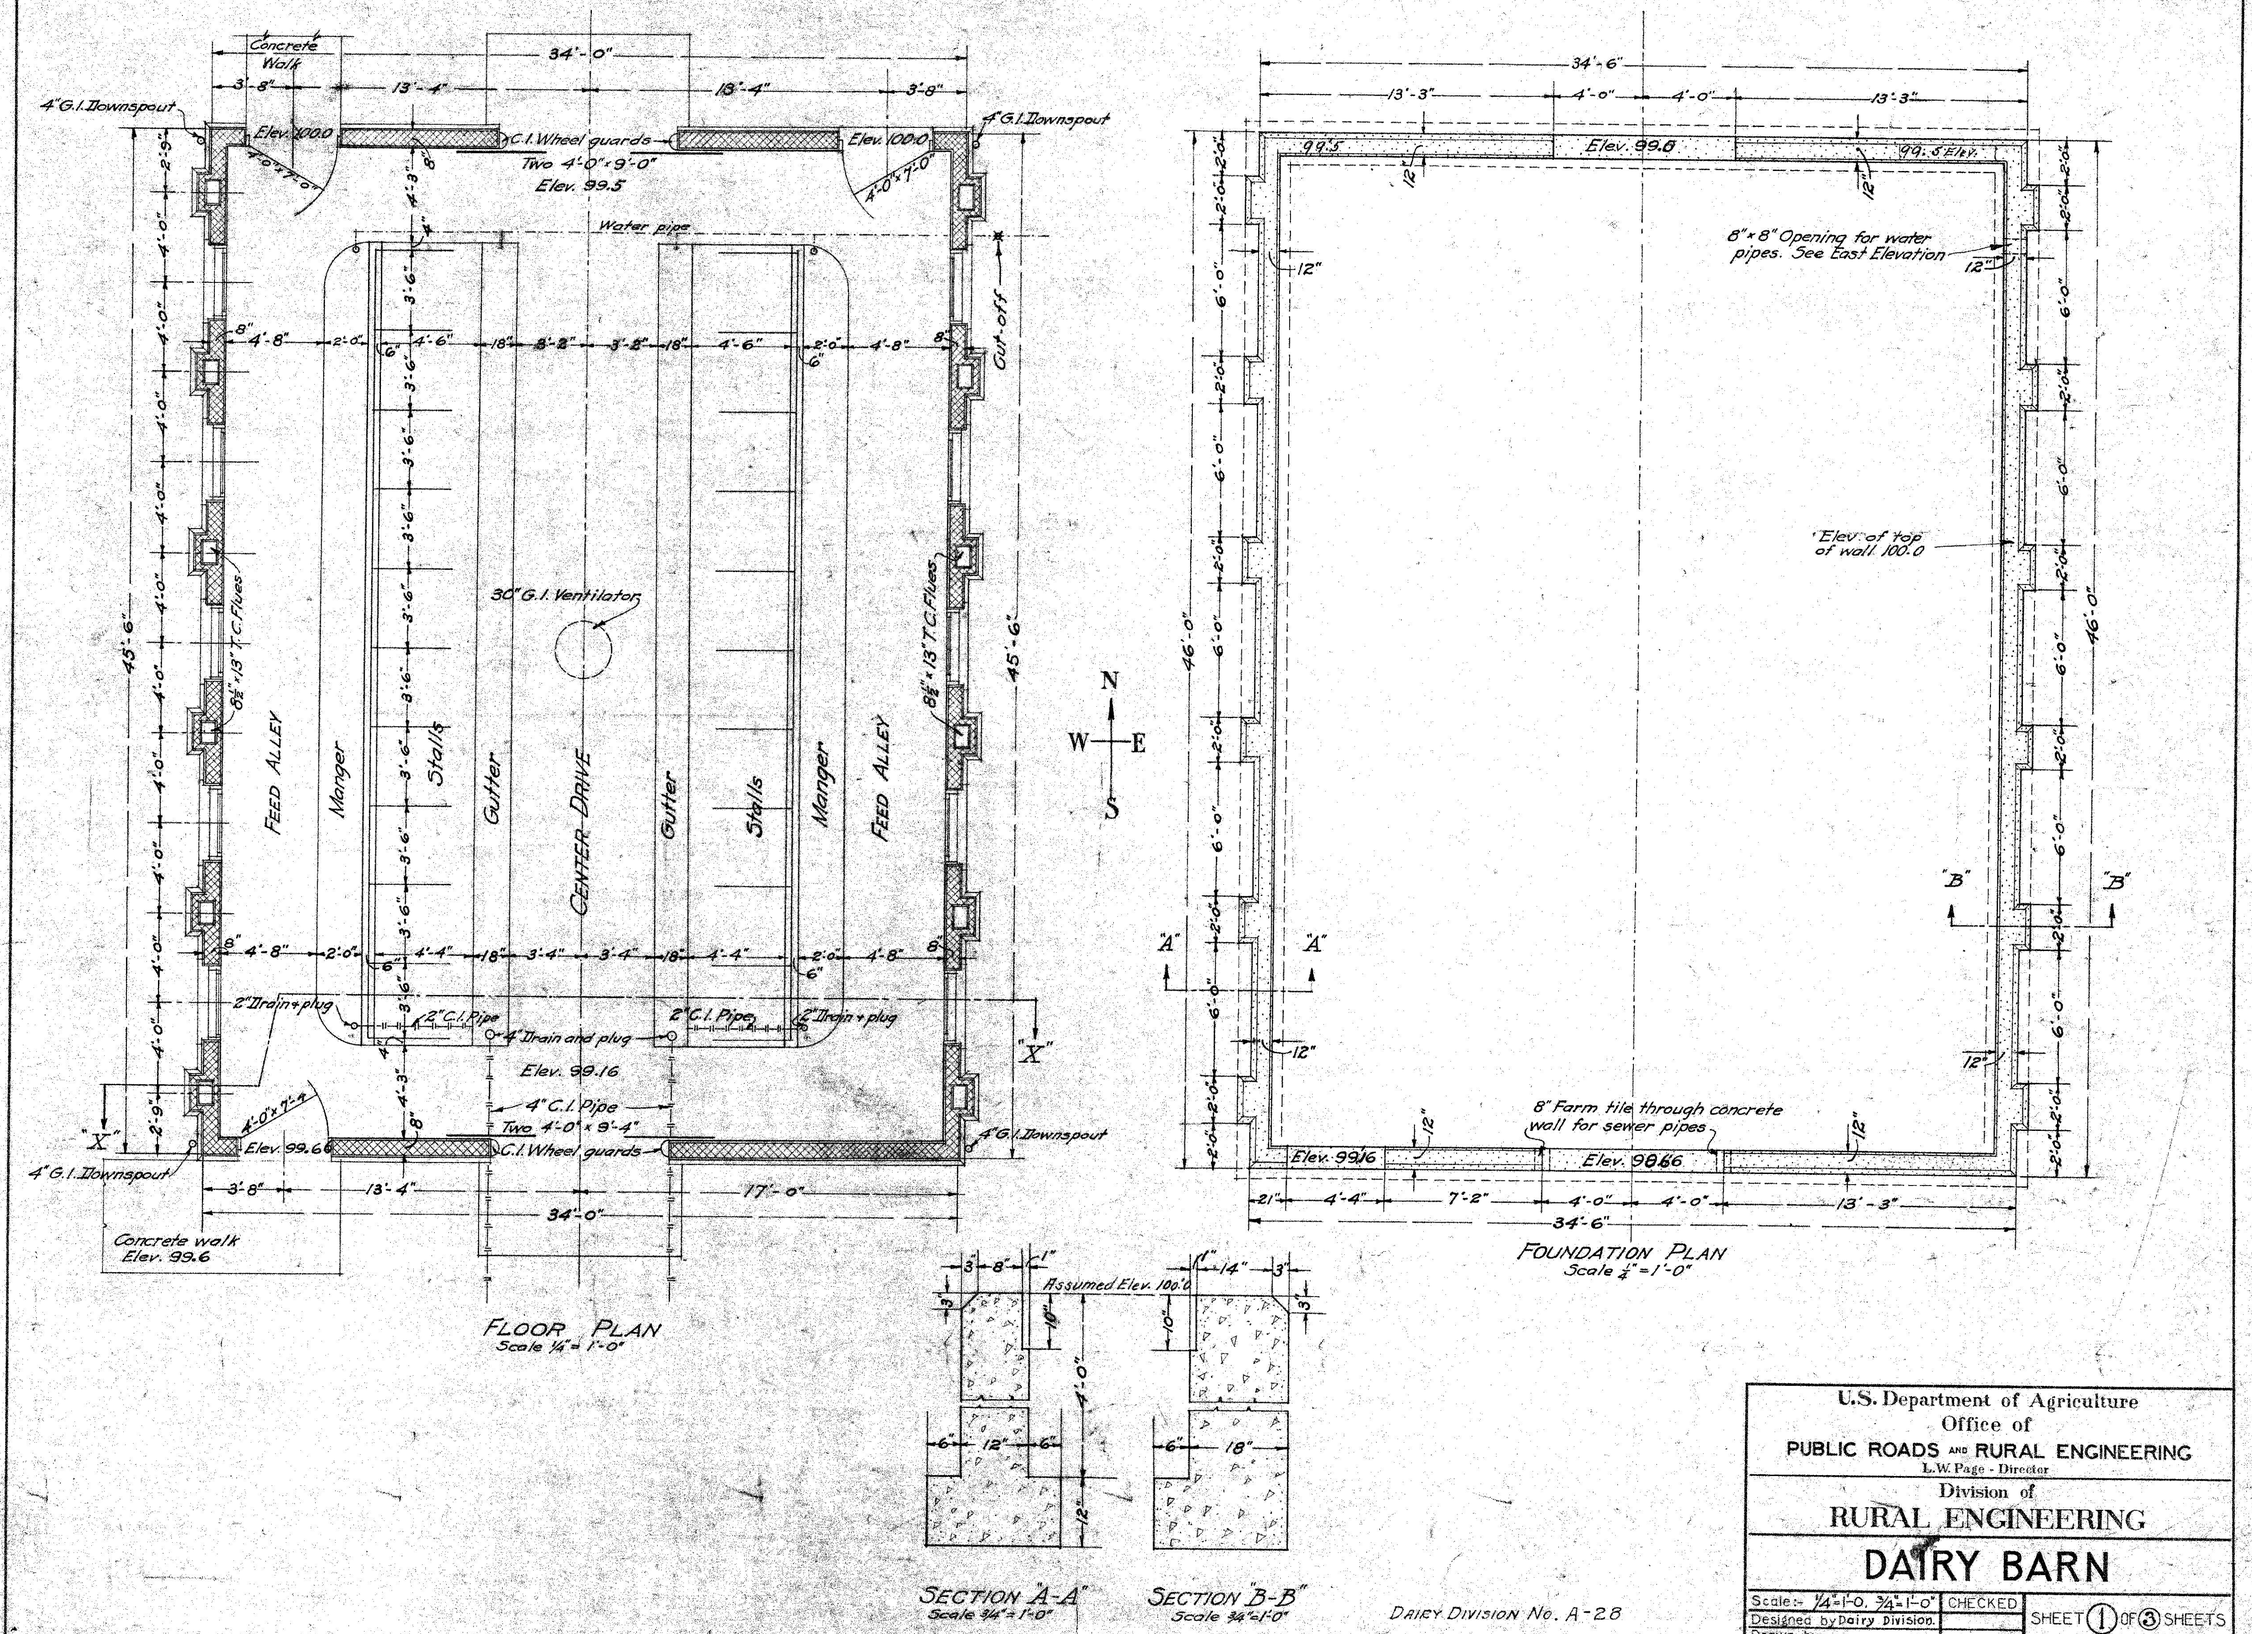

FLOOR PLAN
Scale ¼" = 1'-0"

FOUNDATION PLAN
Scale ¼" = 1'-0"

SECTION "A-A"
Scale ¾" = 1'-0"

SECTION "B-B"
Scale ¾" = 1'-0"

DAIRY DIVISION No. A-28

APPROVED FOR DAIRY DIVISION B.A.I.

K.E.P. H.R. B.H.R.

U.S. Department of Agriculture
Office of
PUBLIC ROADS AND RURAL ENGINEERING
L.W. Page - Director

Division of
RURAL ENGINEERING

DAIRY BARN

Scale:- ¼"=1'-0, ¾"=1'-0"	CHECKED	SHEET 1 OF 3 SHEETS	
Designed by Dairy Division.			
Drawn by			
Traced by Phillips.	MCB	SUBJECT Nº	SERIAL Nº
APPROVED: E.B. McCormick, Mechanical Engineer		685-A1	793

DATE MARCH 27, 1917 FILE 88