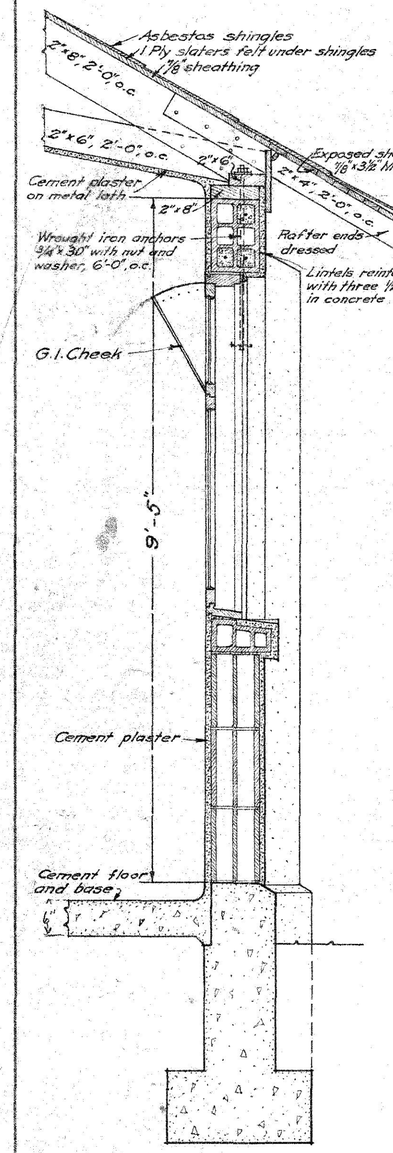

SECTION THROUGH WINDOW

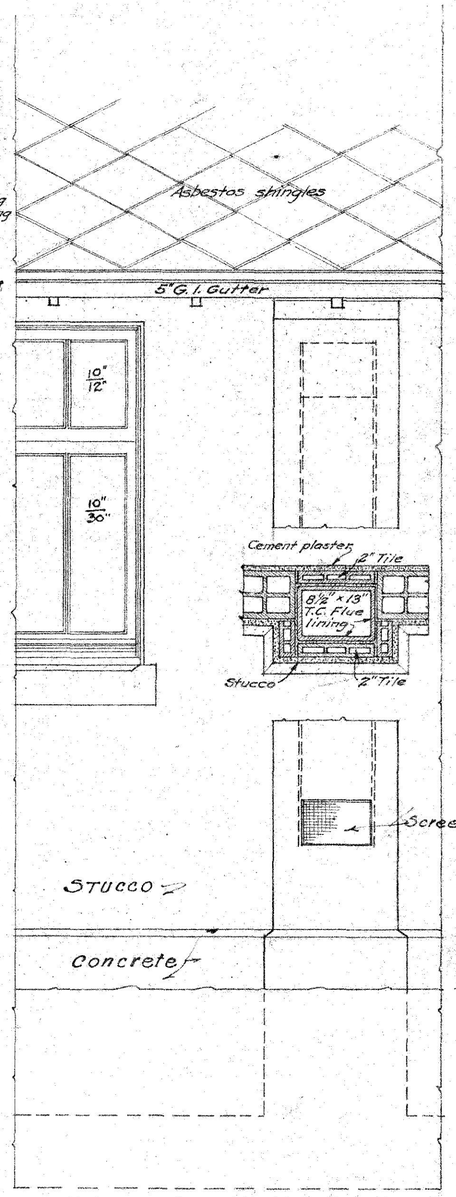

ELEVATION

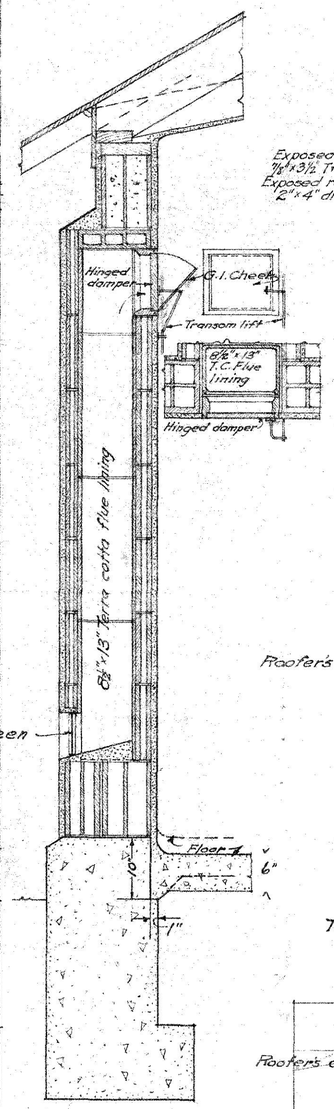

SECTION THROUGH FLUE

WALL CONSTRUCTION DETAILS
Scale 3/4" = 1'-0"

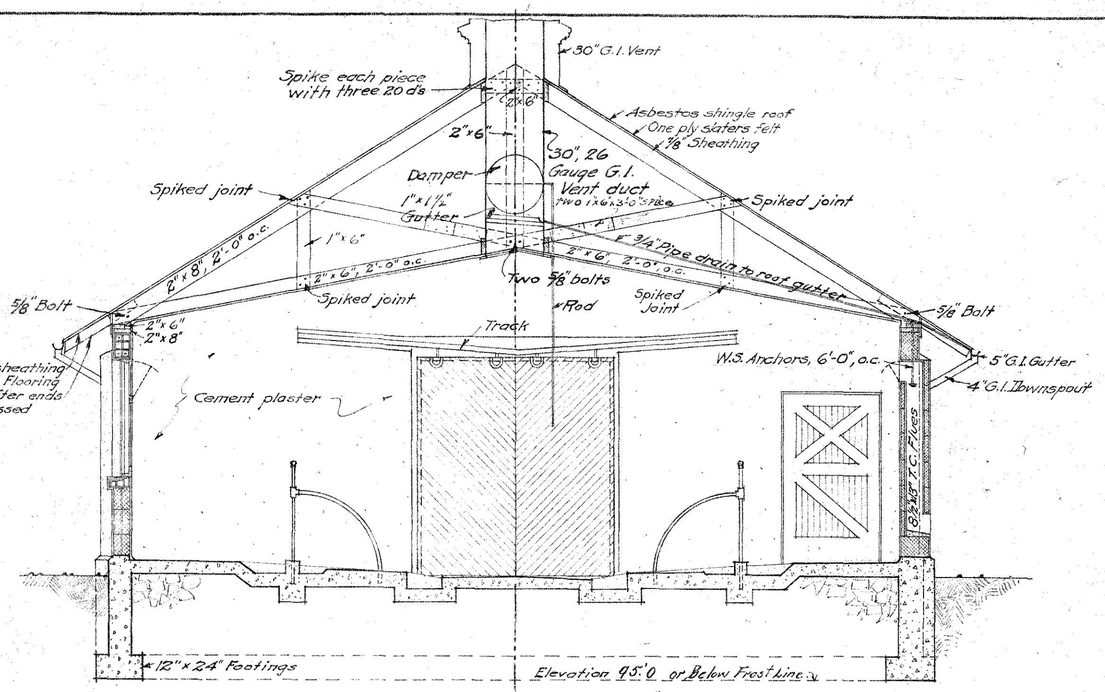

CROSS SECTION ON LINE X-X
Scale 1/4" = 1'-0"

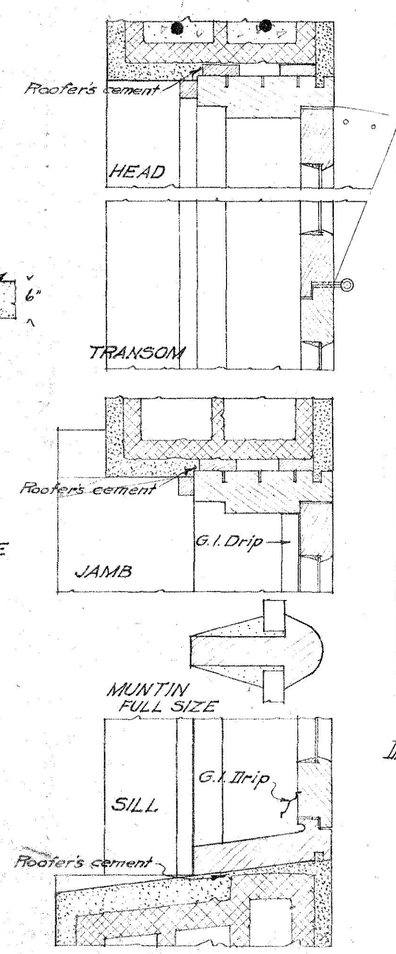

DETAIL OF WINDOWS
Scale 3" = 1'-0"

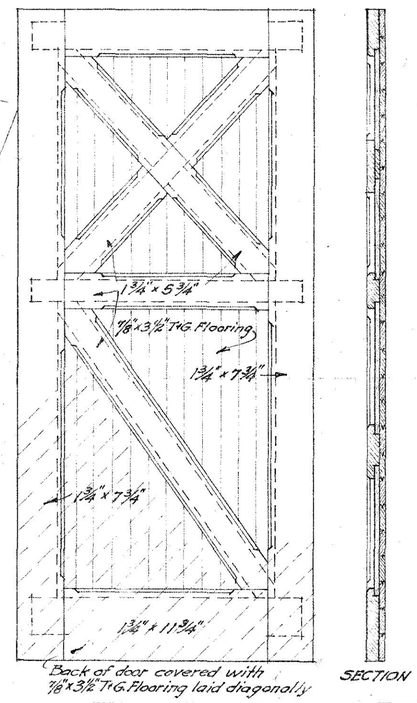

EXTERIOR ELEVATION

DETAIL OF 5'-0"x9'-0" SLIDING DOORS
Scale 3/4" = 1'-0"

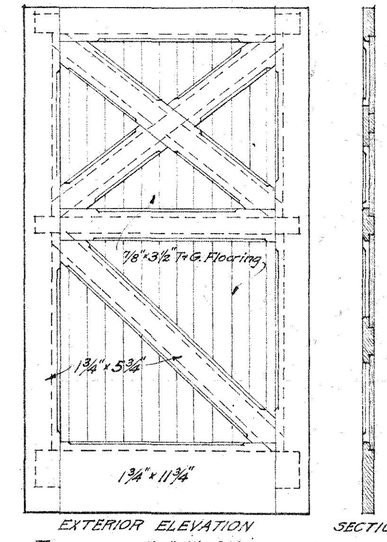

EXTERIOR ELEVATION

DETAIL OF 4'-0"x7'-0" HINGED DOORS
Scale 3/4" = 1'-0"

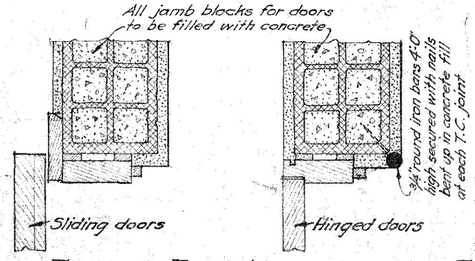

DETAIL OF DOOR JAMBS
Scale 1 1/2" = 1'-0"

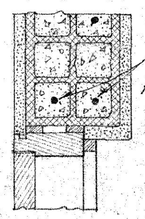

DETAIL OF LINTELS OVER HINGED DOORS
Scale 1 1/2" = 1'-0"

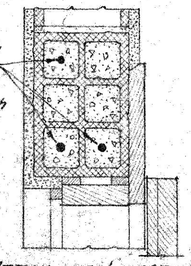

DETAIL OF LINTELS OVER SLIDING DOORS
Scale 1 1/2" = 1'-0"

DAIRY DIVISION No. A-28

APPROVED FOR DAIRY DIVISION B.A.I.

H.W.P. E.B. D.H.R.

U.S. Department of Agriculture
Office of
PUBLIC ROADS AND RURAL ENGINEERING
L.W. Page - Director

Division of
RURAL ENGINEERING

DAIRY BARN

Scale:- As Shown.	CHECKED	SHEET 3 OF 3 SHEETS	
Designed by Dairy Division.			
Drawn by			
Traced by Phillips.	MCB	SUBJECT Nº	SERIAL Nº
APPROVED E.B. McCormick Mechanical Engineer		685-A-1	795.

DATE MARCH 27, 1917. FILE 88.