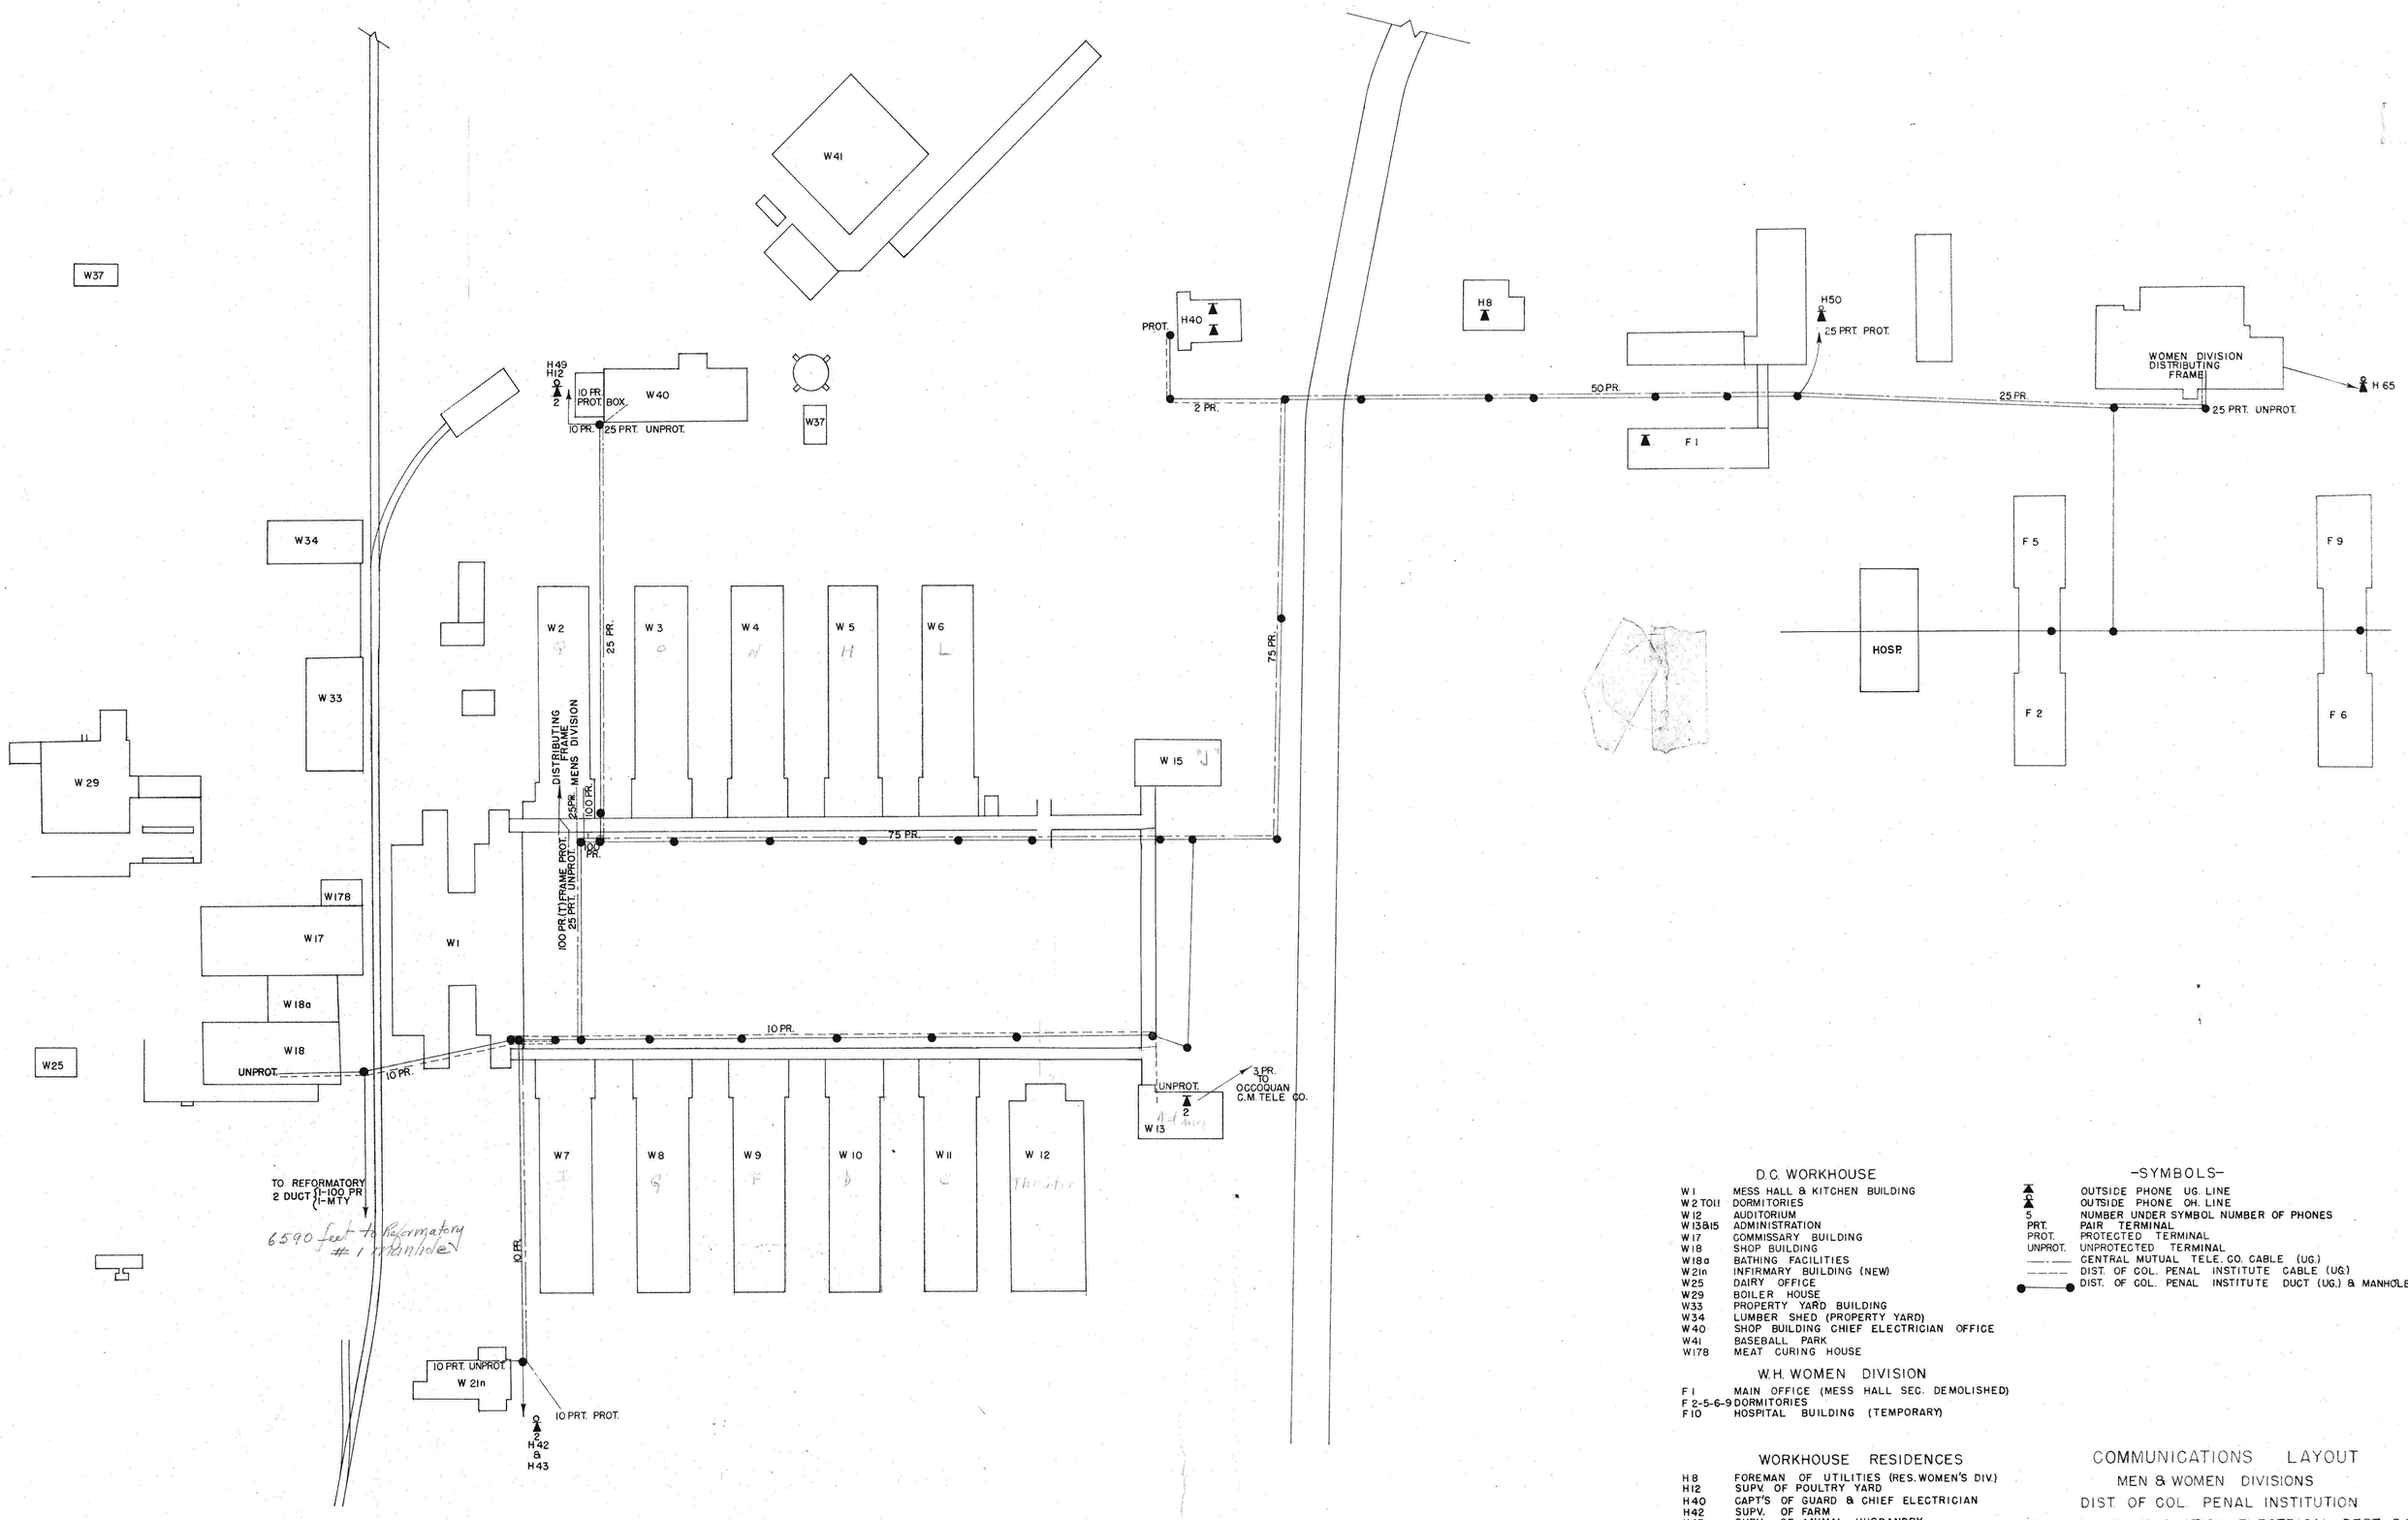

D.C. WORKHOUSE

W1	MESS HALL & KITCHEN BUILDING
W2 TO 11	DORMITORIES
W12	AUDITORIUM
W13 & 15	ADMINISTRATION
W17	COMMISSARY BUILDING
W18	SHOP BUILDING
W18a	BATHING FACILITIES
W21n	INFIRMARY BUILDING (NEW)
W25	DAIRY OFFICE
W29	BOILER HOUSE
W33	PROPERTY YARD BUILDING
W34	LUMBER SHED (PROPERTY YARD)
W40	SHOP BUILDING CHIEF ELECTRICIAN OFFICE
W41	BASEBALL PARK
W178	MEAT CURING HOUSE

W.H. WOMEN DIVISION

F1	MAIN OFFICE (MESS HALL SEC. DEMOLISHED)
F 2-5-6-9	DORMITORIES
F10	HOSPITAL BUILDING (TEMPORARY)

WORKHOUSE RESIDENCES

H8	FOREMAN OF UTILITIES (RES. WOMEN'S DIV.)
H12	SUPV. OF POULTRY YARD
H40	CAPT'S OF GUARD & CHIEF ELECTRICIAN
H42	SUPV. OF FARM
H43	SUPV. OF ANIMAL HUSBANDRY
H49	ASST. GEN. SUPERINTENDENT
H50	RESIDENT SUPERINTENDENT (WORKHOUSE)
H65	CARETAKER'S HOUSE (ELK HORN RUN)

-SYMBOLS-

▲	OUTSIDE PHONE UG. LINE
▲	OUTSIDE PHONE OH. LINE
5	NUMBER UNDER SYMBOL NUMBER OF PHONES
PRT.	PAIR TERMINAL
PROT.	PROTECTED TERMINAL
UNPROT.	UNPROTECTED TERMINAL
—·—	CENTRAL MUTUAL TELE. CO. CABLE (UG.)
– – – –	DIST. OF COL. PENAL INSTITUTE CABLE (UG.)
●——●	DIST. OF COL. PENAL INSTITUTE DUCT (UG.) & MANHOLES

COMMUNICATIONS LAYOUT

MEN & WOMEN DIVISIONS

DIST. OF COL. PENAL INSTITUTION

COMMUNICATIONS SECTION, ELECTRICAL DEPT. D.C.

SCALE 1" = 60'

OCC-XX-047

(File 19)