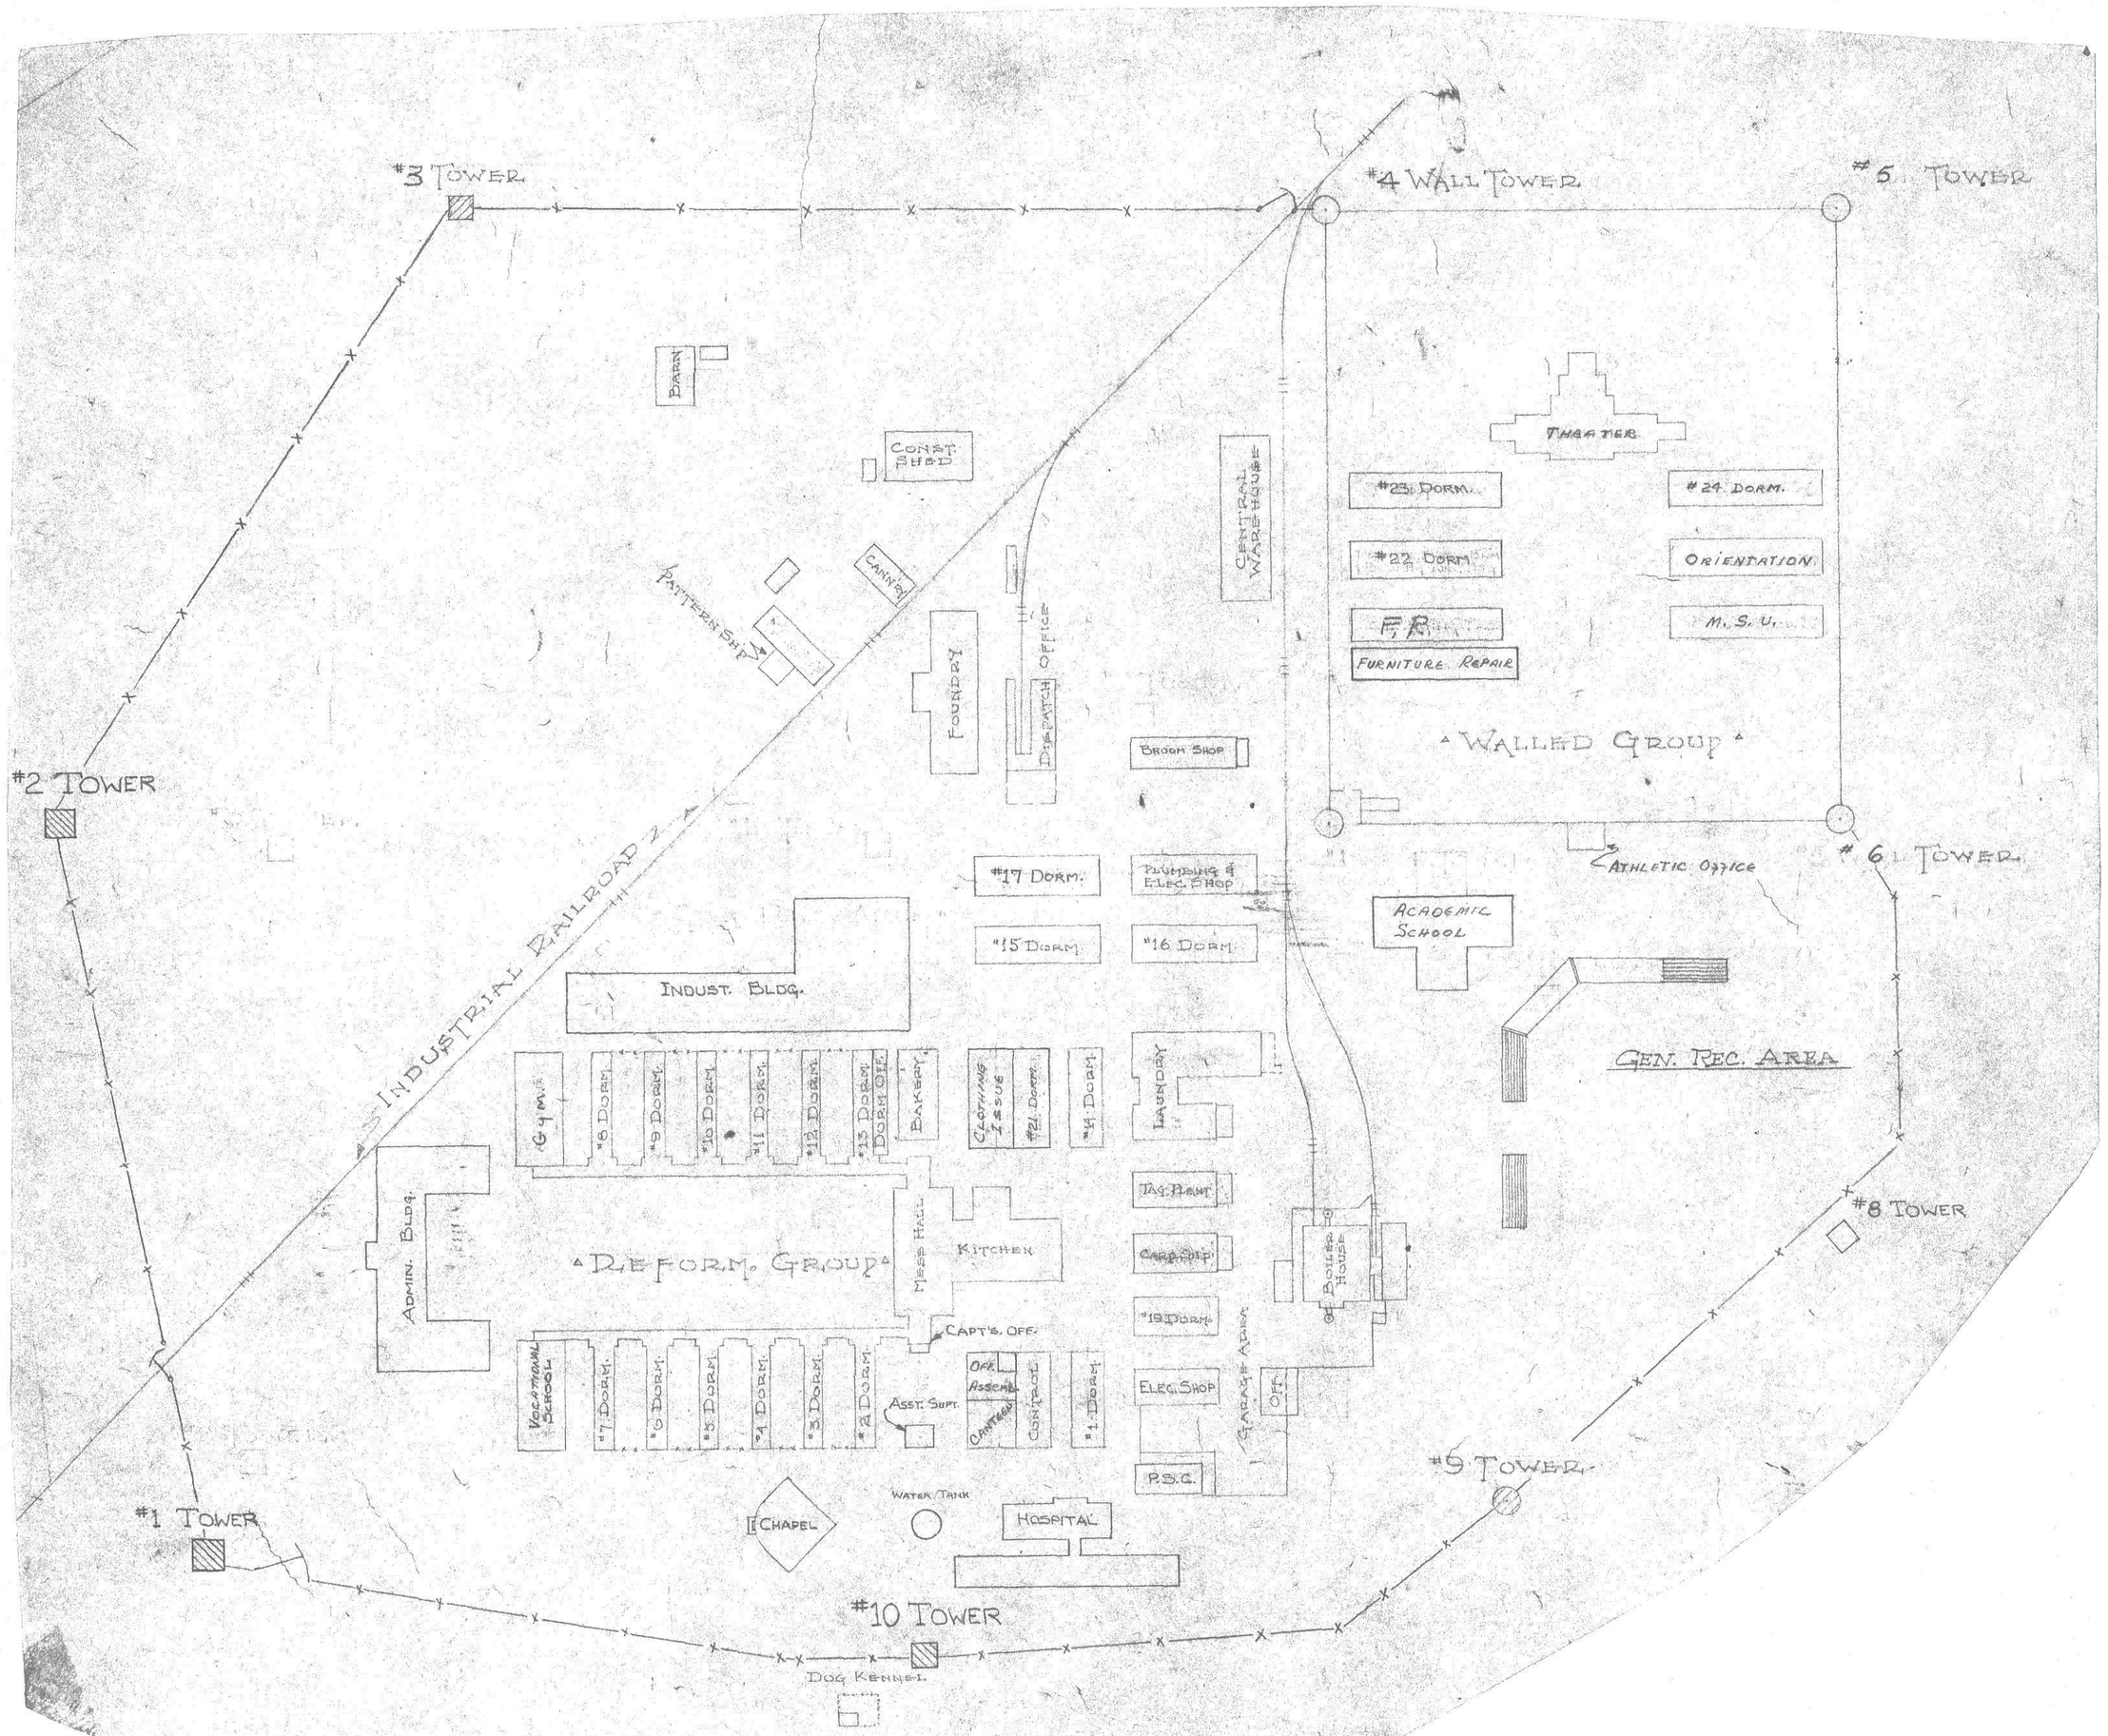

REFORMATORY PLOT

6-5-62

No SCALE

Drawer #11

CEN-62-007