


GROUND FLOOR PLAN — DORM NO. 2

SCALE: 1/8" = 1'-0"

ASBESTOS CONTAINING MATERIALS (ACM)
LORTON REFORMATORY
DORMITORY NO. 2
GROUND FLOOR

| KEY NUMBER | LOCATION | MATERIAL | % ASBESTOS CONTENT | ESTIMATED QUANTITY L.F. | S.F. | OTHER | COMMENTS |
|---|---|---|---|---|---|---|---|
| NO ACM (EXCEPT FIRE DOORS) TO BE REMOVED ON THIS FLOOR | | | | | | | |

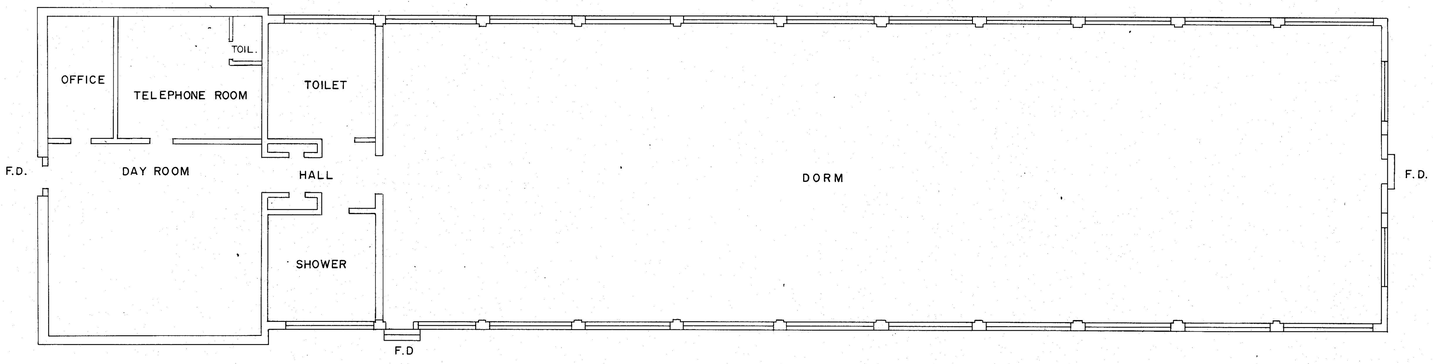


GROUND FLOOR PLAN — DORM NO. 1

SCALE: 1/8" = 1'-0"

ASBESTOS CONTAINING MATERIALS (ACM)
LORTON REFORMATORY
DORMITORY NO. 1
GROUND FLOOR

| KEY NUMBER | LOCATION | MATERIAL | % ASBESTOS CONTENT | ESTIMATED QUANTITY L.F. | S.F. | OTHER | COMMENTS |
|---|---|---|---|---|---|---|---|
| NO ACM (EXCEPT FIRE DOORS) TO BE REMOVED ON THIS FLOOR | | | | | | | |

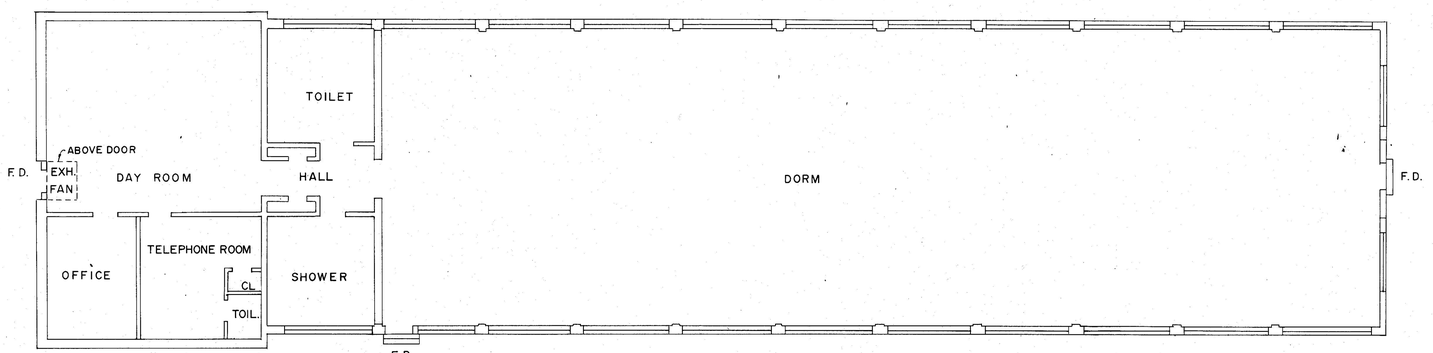


KEY PLAN

ASBESTOS ABATEMENT PROJECT DESIGNER

DATE

VONNIE M. MORAN P.D. NO. 408

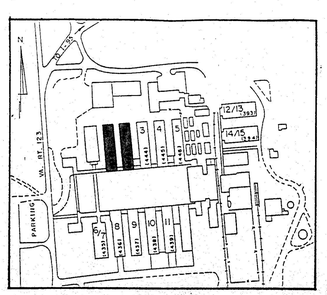DESIGNED V. M. M.
DRAWN E. Z.
CHECKED J. L.

CERTIFICATION

| REVISION | DATE | DESCRIPTION | BY | APP. |
|---|---|---|---|---|
| | | | | |

PROJECT DRAWINGS

ASBESTOS REMOVAL

GROUND FLOOR PLAN — DORM NO. 1 & 2

DRAWING NO. AR - 1

ASBESTOS ABATEMENT
OCCOQUAN FACILITY, LORTON REFORMATORY,
LORTON, VIRGINIA

CHIEF BUREAU OF BUILDING CONSTRUCTION SERVICES

REGISTRATION NO.

DATE

DATE

PEER CONSULTANTS, P.C.
1824 Redwood Terrace, N.W., Washington D.C., 20012

ARCHITECT

DATE

DATE

GOVERNMENT OF THE DISTRICT OF COLUMBIA
DEPARTMENT OF PUBLIC WORKS

BLDG. NO. 442 & 443
PROJECT NO. GJ1
DATE
SHEET 2 OF 8

1" = 10' | 1" = 20' | 1" = 30' | 1" = 40' | 1" = 50' | 1" = 100' | 1" = 200' | 1" = 400' | 3" = 1'-0" | 1 1/2" = 1'-0" | 1" = 1'-0" | 3/4" = 1'-0" | 1/2" = 1'-0" | 3/8" = 1'-0" | 1/4" = 1'-0" | 3/16" = 1'-0" | 1/8" = 1'-0" | 3/32" = 1'-0" | 1/16" = 1'-0"