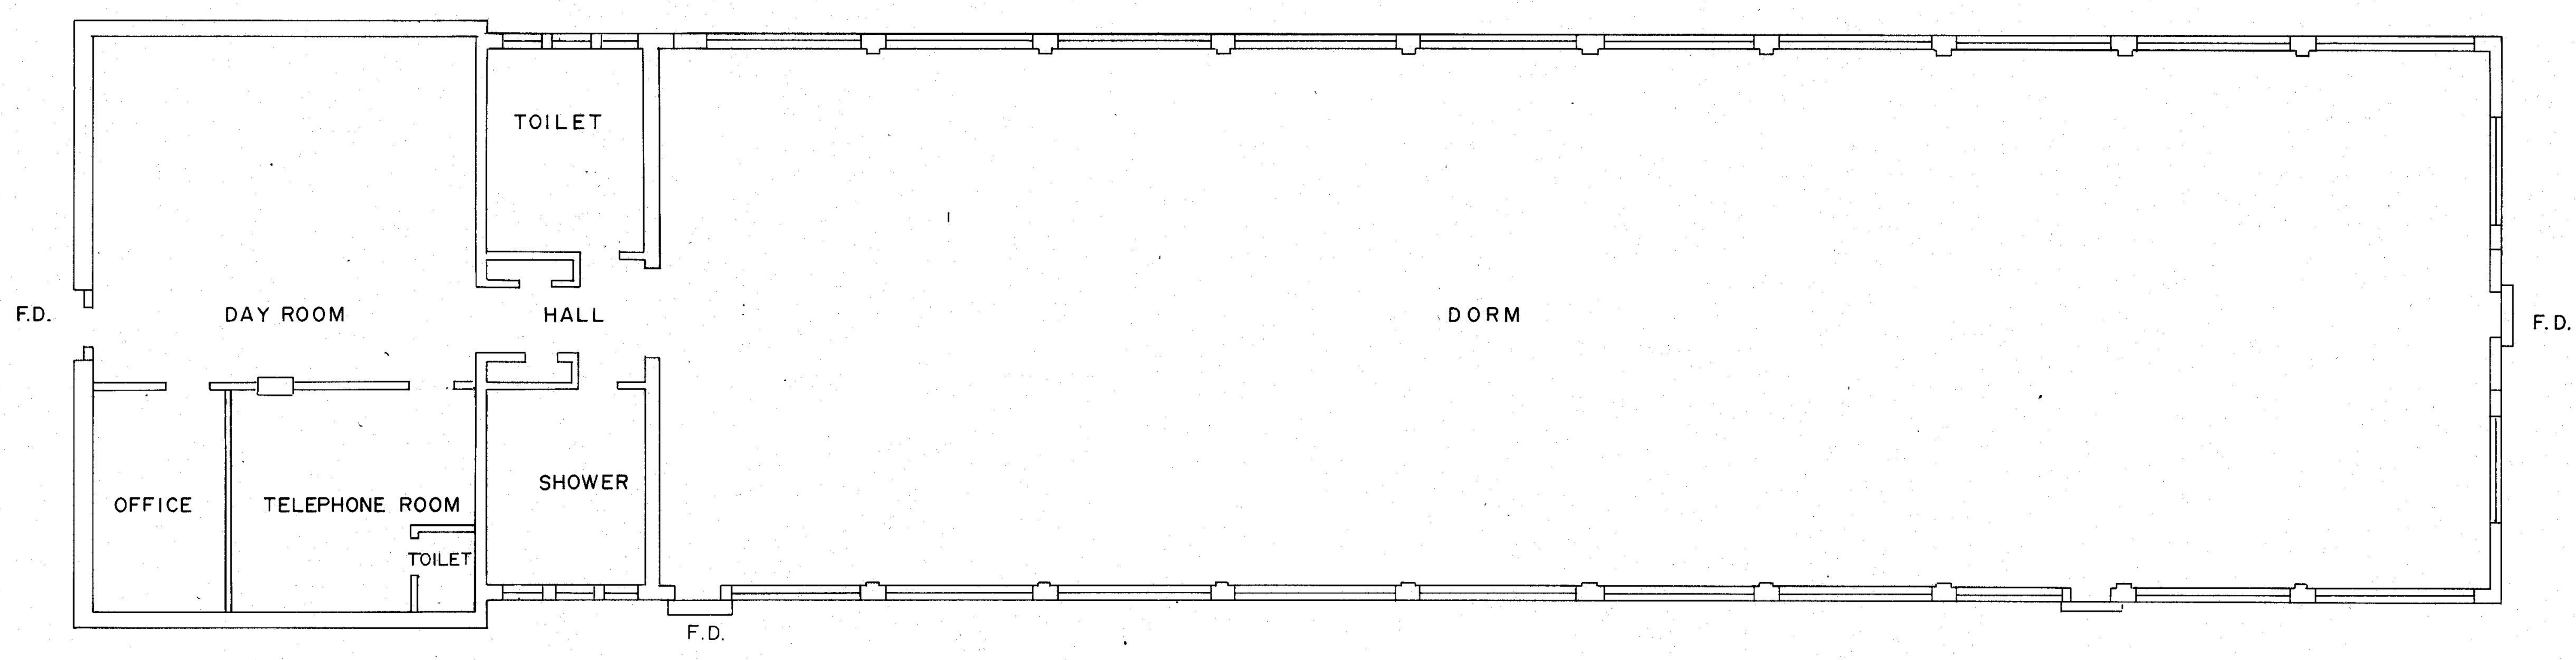

GROUND FLOOR PLAN — DORM NO. 4

SCALE: 1/8" = 1'-0"

ASBESTOS CONTAINING MATERIALS (ACM)
LORTON REFORMATORY
DORMITORY NO. 4
GROUND FLOOR

KEY NUMBER	LOCATION	MATERIAL	% ASBESTOS CONTENT	ESTIMATED QUANTITY L.F.	S.F.	OTHER	COMMENTS
NO ACM (EXCEPT FIRE DOORS) TO BE REMOVED ON THIS FLOOR							

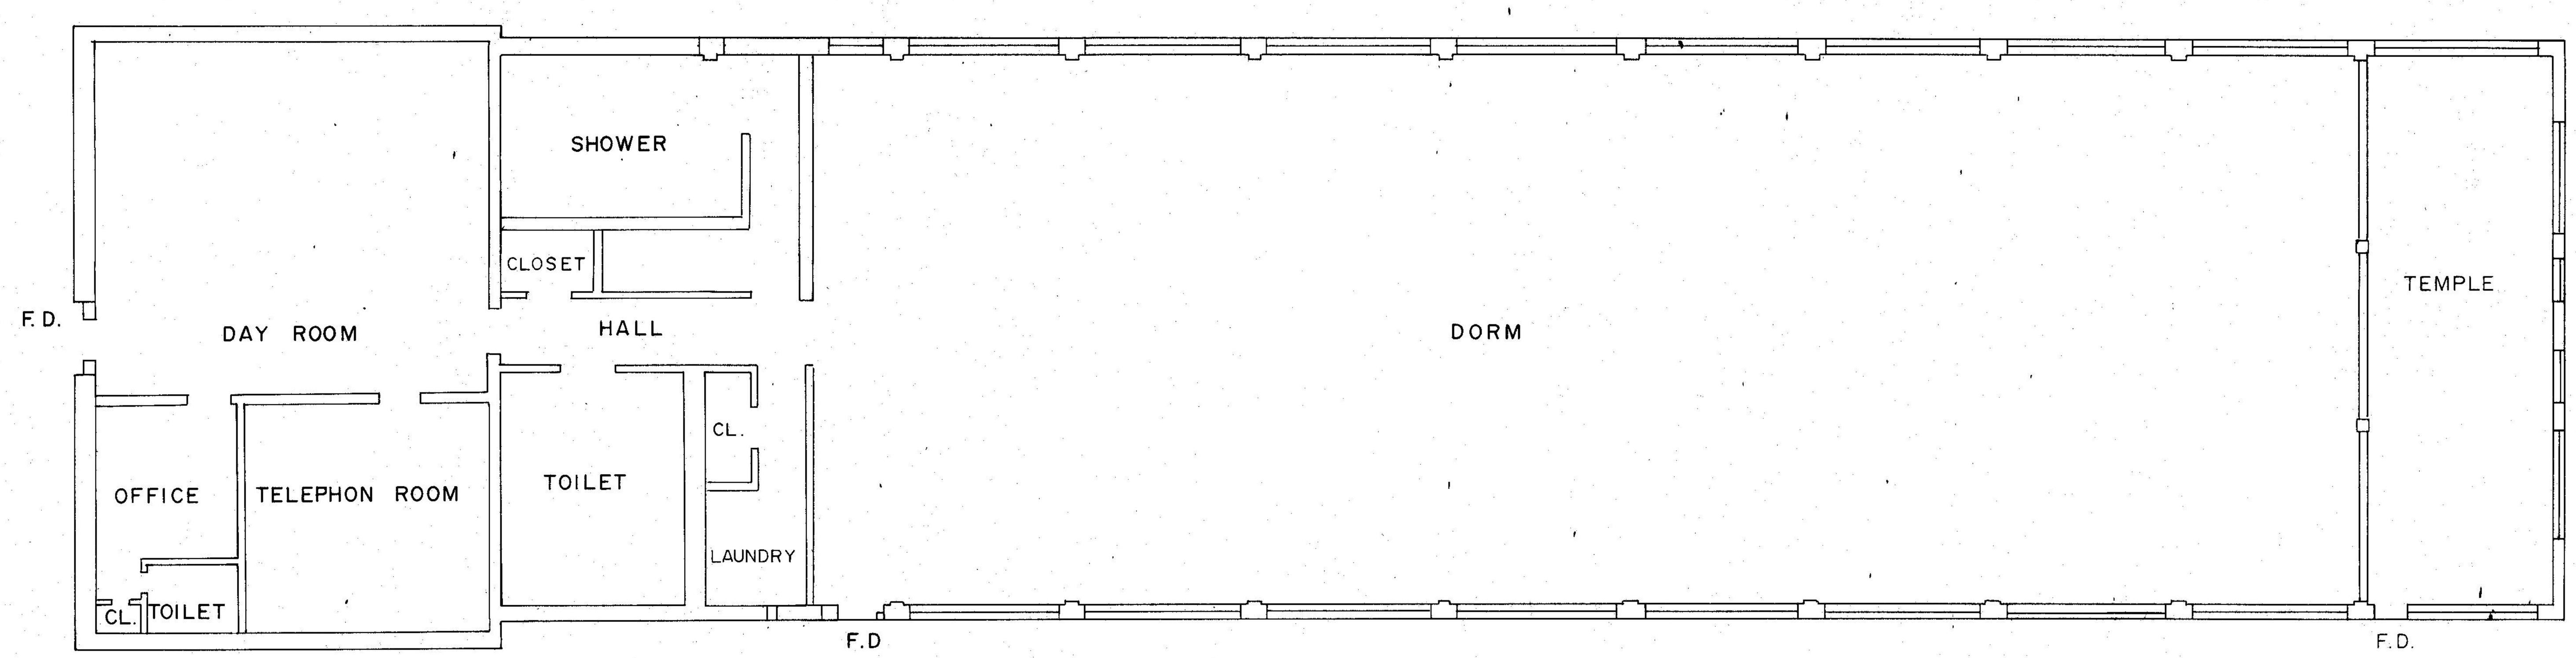

GROUND FLOOR PLAN — DORM NO. 3

SCALE: 1/8" = 1'-0"

ASBESTOS CONTAINING MATERIALS (ACM)
LORTON REFORMATORY
DORMITORY NO. 3
GROUND FLOOR

KEY NUMBER	LOCATION	MATERIAL	% ASBESTOS CONTENT	ESTIMATED QUANTITY L.F.	S.F.	OTHER	COMMENTS
NO ACM (EXCEPT FIRE DOORS) TO BE REMOVED ON THIS FLOOR							

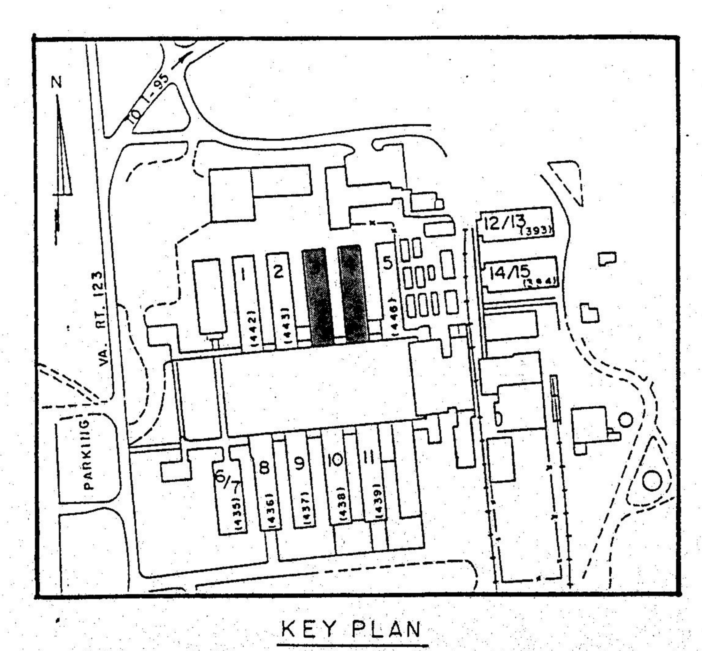

KEY PLAN

ASBESTOS ABATEMENT PROJECT DESIGNER

VONNIE M. MORAN — DATE — P.D. NO. 408

DESIGNED V.M.M.
DRAWN E.Z.
CHECKED J.L.
CERTIFICATION

REVISION	DATE	DESCRIPTION	BY	APP.

PROJECT DRAWINGS

ASBESTOS REMOVAL

GROUND FLOOR PLAN — DORM NO. 3 & 4

ASBESTOS ABATEMENT
OCCOQUAN FACILITY, LORTON REFORMATORY,
LORTON, VIRGINIA

PEER CONSULTANTS, P.C.
1824 Redwood Terrace, N.W., Washington D.C., 20012

GOVERNMENT OF THE DISTRICT OF COLUMBIA
DEPARTMENT OF PUBLIC WORKS

CHIEF BUREAU OF BUILDING CONSTRUCTION SERVICES
DATE

REGISTRATION NO.
DATE
ARCHITECT
DATE

DRAWING NO.
AR - 2

BLDG. NO. 444 & 445
PROJECT NO. GJI
DATE
SHEET 3 OF 8

1" = 10' | 1" = 20' | 1" = 30' | 1" = 40' | 1" = 50' | 1" = 100' | 1" = 200' | 1" = 400' | 3" = 1'-0" | 1 1/2" = 1'-0" | 1" = 1'-0" | 3/4 = 1'0" | 1/2 = 1'-0" | 3/8 = 1'-0" | 1/4 = 1'-0" | 3/16" = 1'-0" | 1/8" = 1'-0" | 3/32" = 1'-0" | 1/16" = 1'-0"