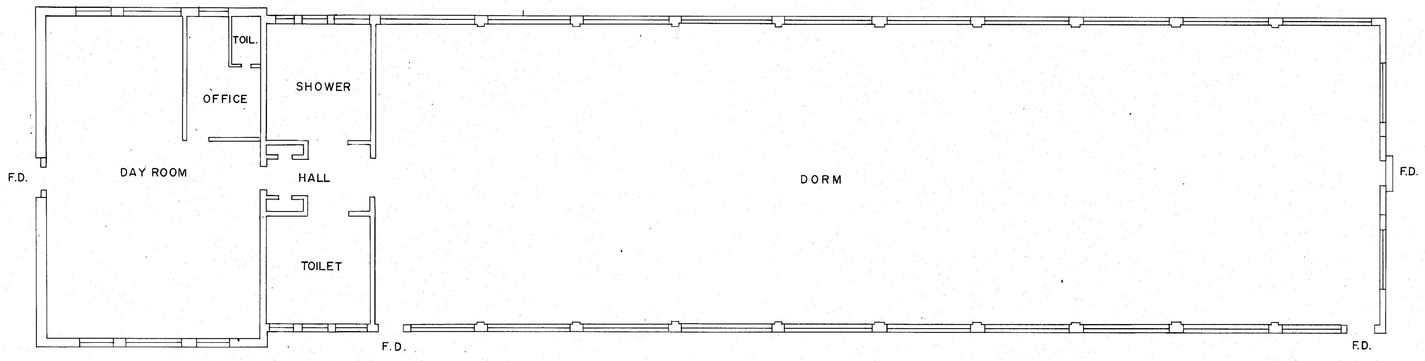

GROUND FLOOR PLAN — DORM NO. 9

SCALE: 1/8" = 1'-0"

ASBESTOS CONTAINING MATERIALS (ACM)
LORTON REFORMATORY
DORMITORY NO. 9
GROUND FLOOR

KEY NUMBER	LOCATION	MATERIAL	% ASBESTOS CONTENT	ESTIMATED QUANTITY L.F.	S.F.	OTHER	COMMENTS

NO ACM (EXCEPT FIRE DOORS) TO BE REMOVED ON THIS FLOOR

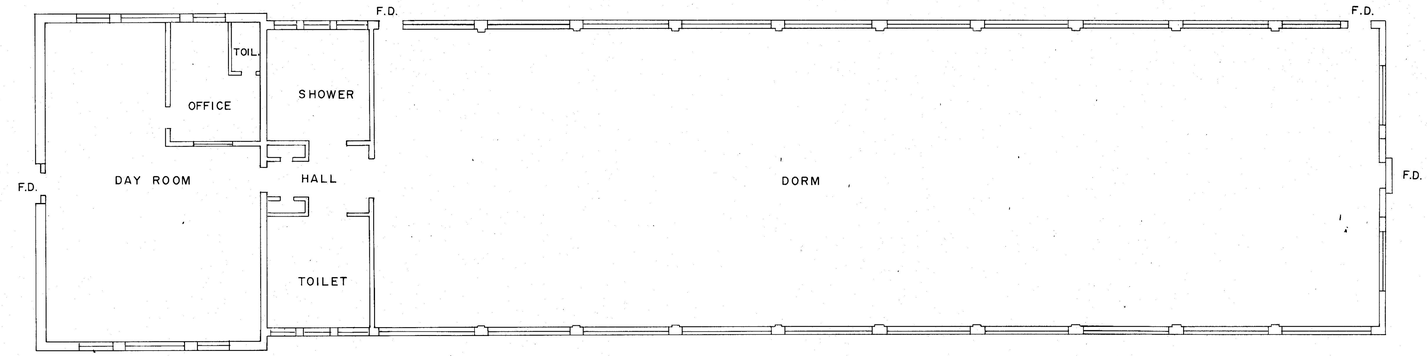

GROUND FLOOR PLAN — DORM NO. 8

SCALE: 1/8" = 1'-0"

ASBESTOS CONTAINING MATERIALS (ACM)
LORTON REFORMATORY
DORMITORY NO. 8
GROUND FLOOR

KEY NUMBER	LOCATION	MATERIAL	% ASBESTOS CONTENT	ESTIMATED QUANTITY L.F.	S.F.	OTHER	COMMENTS

NO ACM (EXCEPT FIRE DOORS) TO BE REMOVED ON THIS FLOOR

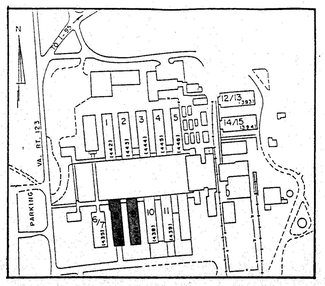

KEY PLAN

ASBESTOS ABATEMENT PROJECT DESIGNER

VONNIE M. MORAN — DATE — P.D. NO. 408

DESIGNED V.M.M.
DRAWN E.Z.
CHECKED J.L.

CERTIFICATION

REVISION	DATE	DESCRIPTION	BY	APP.

PROJECT DRAWINGS

ASBESTOS REMOVAL

GROUND FLOOR PLAN — DORM NO. 8&9

ASBESTOS ABATEMENT
OCCOQUAN FACILITY, LORTON REFORMATORY,
LORTON, VIRGINIA

PEER CONSULTANTS, P.C.
1824 Redwood Terrace, N.W., Washington D.C., 20012

GOVERNMENT OF THE DISTRICT OF COLUMBIA
DEPARTMENT OF PUBLIC WORKS

CHIEF BUREAU OF BUILDING CONSTRUCTION SERVICES
REGISTRATION NO. — DATE
ARCHITECT — DATE

DRAWING NO. AR - 4

BLDG. NO. 436 & 437
PROJECT NO. GJI
DATE
SHEET 5 OF 8

1" = 10' | 1" = 20' | 1" = 30' | 1" = 40' | 1" = 50' | 1" = 100' | 1" = 200' | 1" = 400' | 3" = 1'-0" | 1 1/2" = 1'-0" | 1" = 1'-0" | 3/4" = 1'-0" | 1/2" = 1'-0" | 3/8" = 1'-0" | 1/4" = 1'-0" | 3/16" = 1'-0" | 1/8" = 1'-0" | 3/32" = 1'-0" | 1/16" = 1'-0"