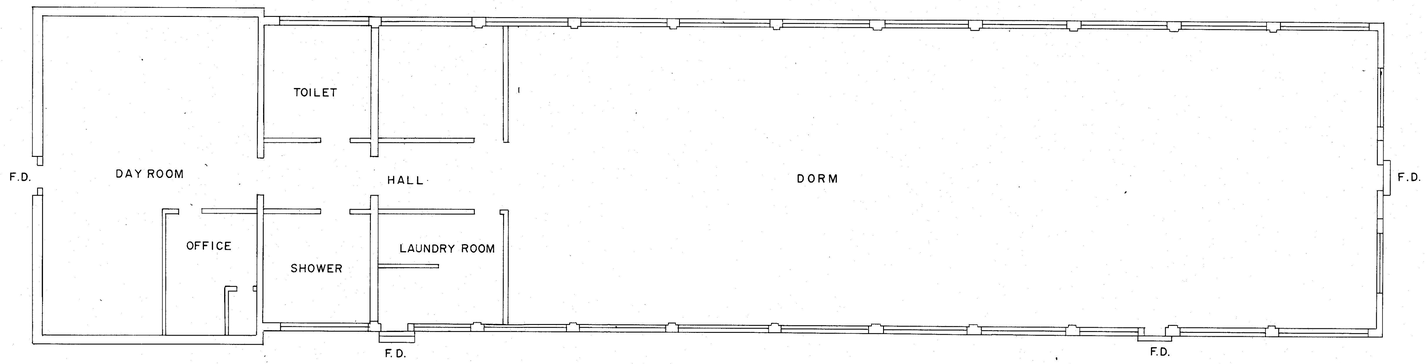

GROUND FLOOR PLAN — DORM NO.11

SCALE: 1/8" = 1'-0"

ASBESTOS CONTAINING MATERIALS (ACM)
LORTON REFORMATORY
DORMITORY NO. 11
GROUND FLOOR

KEY NUMBER	LOCATION	MATERIAL	% ASBESTOS CONTENT	ESTIMATED QUANTITY L.F.	S.F.	OTHER	COMMENTS

NO ACM (EXCEPT FIRE DOORS) TO BE REMOVED ON THIS FLOOR

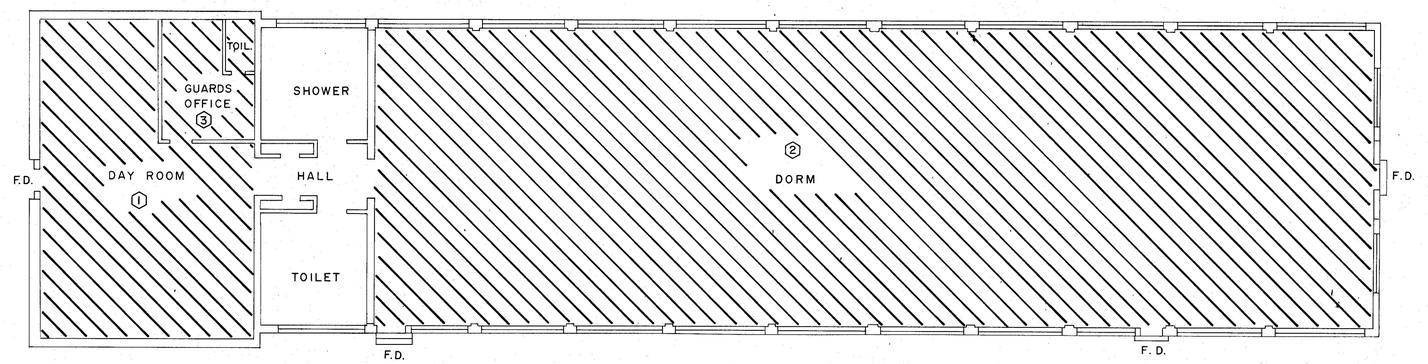

GROUND FLOOR PLAN — DORM NO. 10

SCALE: 1/8" = 1'-0"

ASBESTOS CONTAINING MATERIALS (ACM)
LORTON REFORMATORY
DORMITORY NO. 10
GROUND FLOOR

KEY NUMBER	LOCATION	MATERIAL	% ASBESTOS CONTENT	ESTIMATED QUANTITY L.F.	S.F.	OTHER	COMMENTS
1	Day Room	Floor Tile	1-5% Chrysotile	--	1040	--	Brown
2	Dormitory	Floor Tile	1-5% Chrysotile	--	5400	--	Brown and dark green
3	Guard's Office	Floor Tile	1-5% Chrysotile	--	210	--	Tan

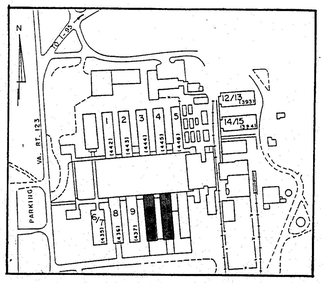

KEY PLAN

ASBESTOS ABATEMENT PROJECT DESIGNER
VONNIE M. MORAN
DATE
P.D. NO. 408

DESIGNED V.M.M.
DRAWN E.Z.
CHECKED J.L.
CERTIFICATION

CHIEF BUREAU OF BUILDING CONSTRUCTION SERVICES
DATE

REGISTRATION NO.
DATE

ARCHITECT
DATE

REVISION	DATE	DESCRIPTION	BY	APP.

PROJECT DRAWINGS — ASBESTOS REMOVAL

GROUND FLOOR PLAN — DORM NO. 10 & 11

ASBESTOS ABATEMENT
OCCOQUAN FACILITY, LORTON REFORMATORY,
LORTON, VIRGINIA

PEER CONSULTANTS, P.C.
1824 Redwood Terrace, N.W., Washington D.C., 20012

GOVERNMENT OF THE DISTRICT OF COLUMBIA
DEPARTMENT OF PUBLIC WORKS

DRAWING NO. AR-5

BLDG. NO. 438 & 439
PROJECT NO. GJ1
DATE
SHEET 6 OF 8

1" = 10' | 1" = 20' | 1" = 30' | 1" = 40' | 1" = 50' | 1" = 100' | 1" = 200' | 1" = 400' | 3" = 1'-0" | 1 1/2" = 1'-0" | 1" = 1'-0" | 3/4" = 1'-0" | 1/2" = 1'-0" | 3/8" = 1'-0" | 1/4" = 1'-0" | 3/16" = 1'-0" | 1/8" = 1'-0" | 3/32" = 1'-0" | 1/16" = 1'-0"