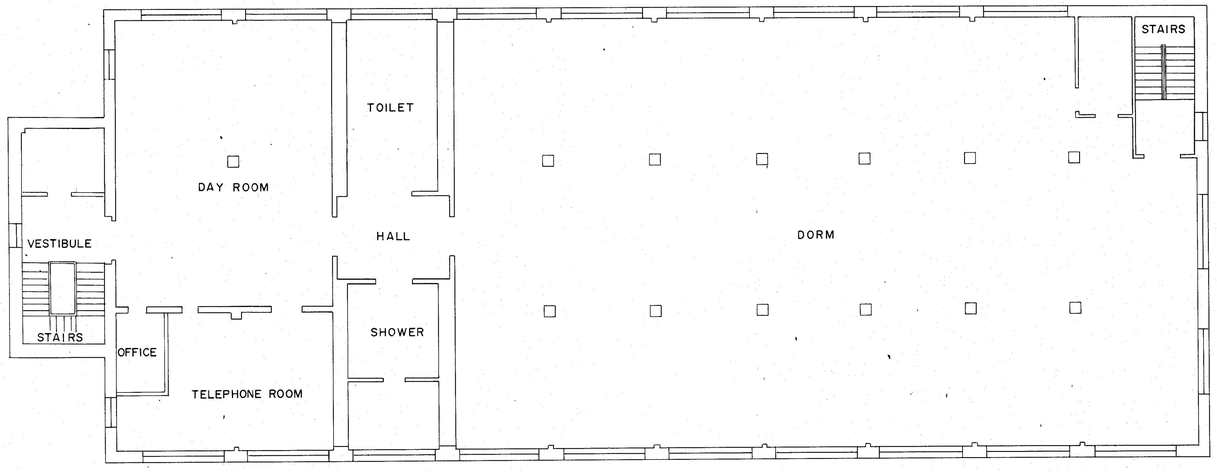

SECOND FLOOR PLAN — DORM NO.13

SCALE: 1/8" = 1'-0"

ASBESTOS CONTAINING MATERIALS (ACM)
LORTON REFORMATORY
DORMITORY NO. 13
SECOND FLOOR

KEY NUMBER	LOCATION	MATERIAL	% ASBESTOS CONTENT	ESTIMATED QUANTITY L.F.	S.F.	OTHER	COMMENTS
NO ACM TO BE REMOVED ON THIS FLOOR							

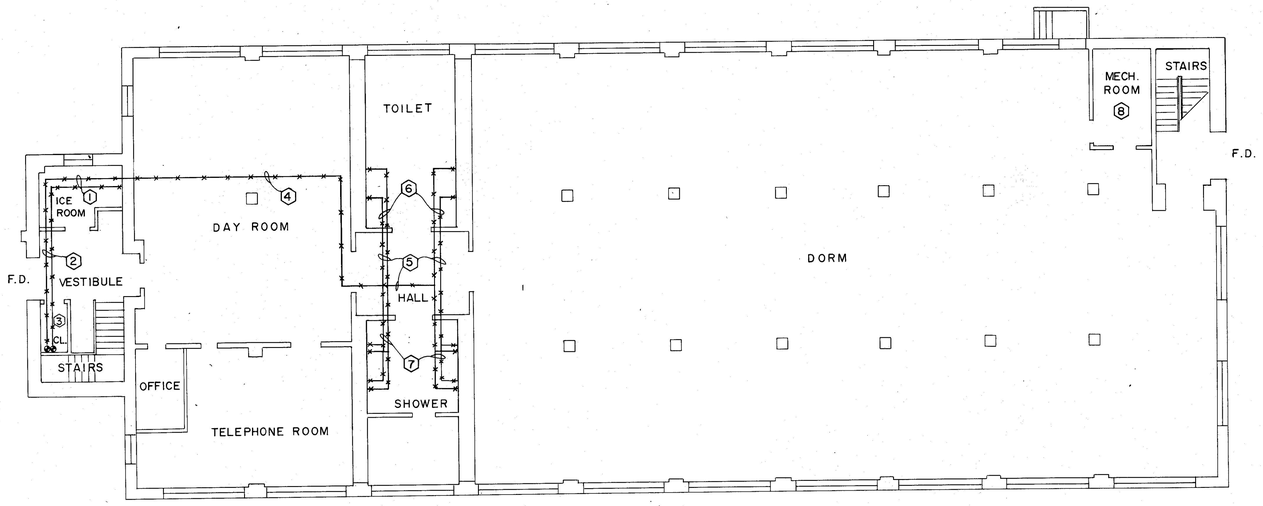

GROUND FLOOR PLAN — DORM NO. 12

SCALE: 1/8" = 1'-0"

ASBESTOS CONTAINING MATERIALS (ACM)
LORTON REFORMATORY
DORMITORY NO. 12
GROUND FLOOR

KEY NUMBER	LOCATION	MATERIAL	% ASBESTOS CONTENT	ESTIMATED QUANTITY L.F.	S.F.	OTHER	COMMENTS
1	Ice Room	Pipe Insulation	1-5% Chrysotile 30-35% Amosite	38	--	--	
2	Vestibule	Pipe Insulation	1-5% Chrysotile 30-35% Amosite	22	--	--	
3	Closet	Pipe Insulation	1-5% Chrysotile 30-35% Amosite	36	--	--	
4	Day Room	Pipe Insulation	30-35% Amosite	46	--	--	
5	Hallway	Pipe Insulation	35-40% Amosite	72	--	--	
6	Toilet	Pipe Insulation	1-5% Chrysotile 30-35% Amosite	18	--	--	
7	Shower	Pipe Insulation	1-5% Chrysotile 30-35% Amosite	40	--	--	
8	Mechanical Room	AHU Cloth	15-20% Chrysotile 1-5% Amosite	--	12	--	

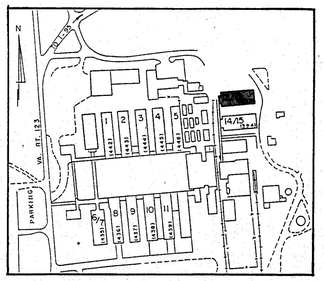

KEY PLAN

ASBESTOS ABATEMENT PROJECT DESIGNER

DATE

VONNIE M. MORAN P.E. NO. 408

DESIGNED V.M.M.
DRAWN E.Z.
CHECKED J.L.

CERTIFICATION

REVISION	DATE	DESCRIPTION	BY	APP.

PROJECT DRAWINGS

ASBESTOS REMOVAL

GROUND FLOOR PLAN — DORM NO.12 AND SECOND FLOOR PLAN — DORM NO.13

DRAWING NO. AR - 6

ASBESTOS ABATEMENT
OCCOQUAN FACILITY, LORTON REFORMATORY,
LORTON, VIRGINIA

CHIEF BUREAU OF BUILDING CONSTRUCTION SERVICES

REGISTRATION NO.

DATE

ARCHITECT

DATE

DATE

PEER CONSULTANTS, P.C.
1824 Redwood Terrace, N.W., Washington D.C., 20012

GOVERNMENT OF THE DISTRICT OF COLUMBIA
DEPARTMENT OF PUBLIC WORKS

BLDG. NO. 393
PROJECT NO. 6J1
DATE
SHEET 7 OF 8

1" = 10' 1" = 20' 1" = 30' 1" = 40' 1" = 50' 1" = 100' 1" = 200' 1" = 400' 3" = 1'-0" 1 1/2" = 1'-0" 1" = 1'-0" 3/4" = 1'-0" 1/2" = 1'-0" 3/8" = 1'-0" 1/4" = 1'-0" 3/16" = 1'-0" 1/8" = 1'-0" 3/32" = 1'-0" 1/16" = 1'-0"