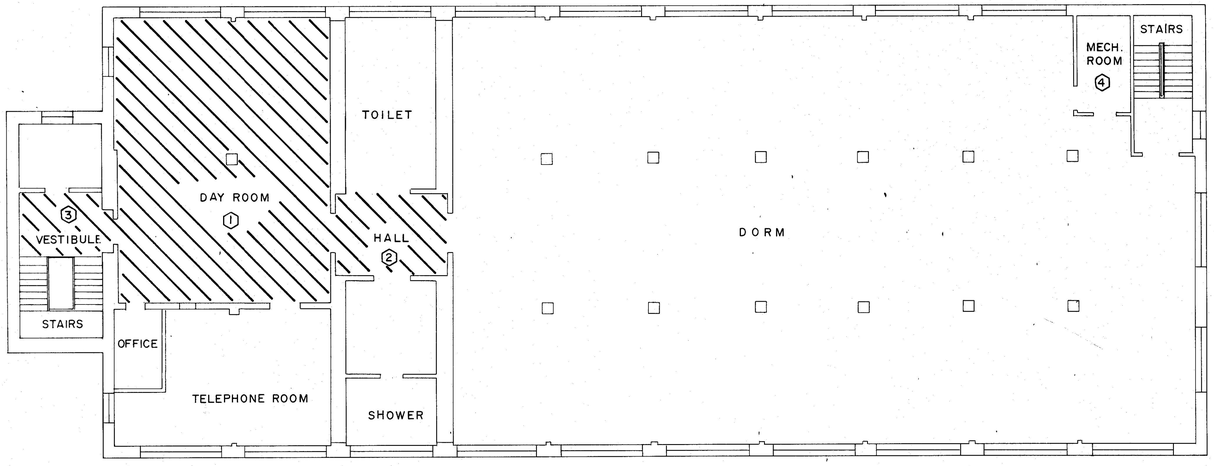

SECOND FLOOR PLAN — DORM NO. 15

SCALE: 1/8" = 1'-0"

ASBESTOS CONTAINING MATERIALS (ACM)
LORTON REFORMATORY
DORMITORY NO. 15
SECOND FLOOR

KEY NUMBER	LOCATION	MATERIAL	% ASBESTOS CONTENT	ESTIMATED QUANTITY L.F.	S.F.	OTHER	COMMENTS
1	Day Room	Floor Tile	1-5% Chrysotile	--	1565	--	Dark grey
2	Hallway	Floor Tile	1-5% Chrysotile	--	52	--	Dark grey
3	Vestibule	Floor Tile	1-5% Chrysotile	--	80	--	Dark Green grey
4	Mechanical Room	AHU Cloth	15-20% Chrysotile 1-5% Amosite	--	12	--	

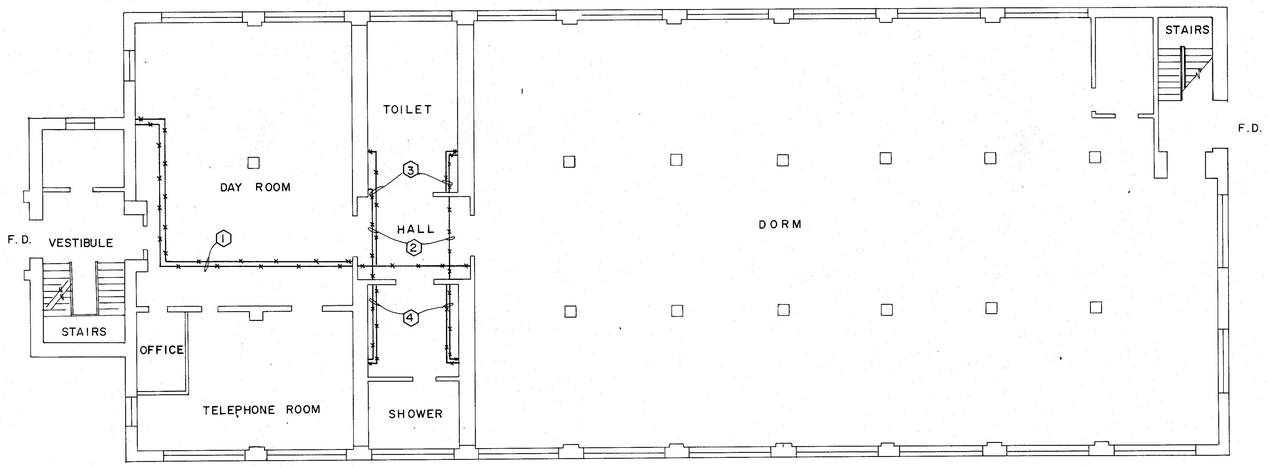

GROUND FLOOR PLAN — DORM NO. 14

SCALE: 1/8" = 1'-0"

ASBESTOS CONTAINING MATERIALS (ACM)
LORTON REFORMATORY
DORMITORY NO. 14
GROUND FLOOR

KEY NUMBER	LOCATION	MATERIAL	% ASBESTOS CONTENT	ESTIMATED QUANTITY L.F.	S.F.	OTHER	COMMENTS
1	Day Room	Pipe Insulation	5-10% Chrysotile 35-40% Amosite	104	--	--	
2	Hallway	Pipe Insulation	1-5% Chrysotile 30-35% Amosite	42	--	--	
3	Toilet	Pipe Insulation		44	--	--	
4	Shower	Pipe Insulation	1-5% Chrysotile 35-40% Amosite	12	--	--	

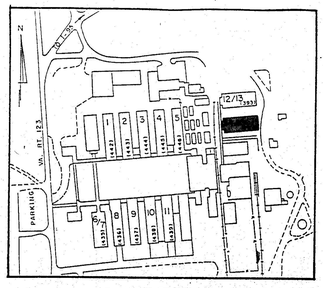

KEY PLAN

ASBESTOS ABATEMENT PROJECT DESIGNER

DATE

VONNIE M. MORAN P. D. NO. 408

DESIGNED V.M.M.
DRAWN E.Z.
CHECKED J.L.

CERTIFICATION

REVISION	DATE	DESCRIPTION	BY	APP.

PROJECT DRAWINGS

GROUND FLOOR PLAN — DORM NO.14 AND SECOND FLOOR PLAN — DORM NO.15

ASBESTOS ABATEMENT
OCCOQUAN FACILITY, LORTON REFORMATORY,
LORTON, VIRGINIA

ASBESTOS REMOVAL

DRAWING NO. AR-7

CHIEF BUREAU OF BUILDING CONSTRUCTION SERVICES

REGISTRATION NO.

DATE

DATE

ARCHITECT

DATE

PEER CONSULTANTS, P.C.
1824 Redwood Terrace, N.W., Washington D.C., 20012

GOVERNMENT OF THE DISTRICT OF COLUMBIA
DEPARTMENT OF PUBLIC WORKS

BLDG. NO. 394
PROJECT NO. GJ1
DATE
SHEET 8 OF 8

1" = 10' | 1" = 20' | 1" = 30' | 1" = 40' | 1" = 50' | 1" = 100' | 1" = 200' | 1" = 400' | 3"=1'-0" | 1 1/2"=1'-0" | 1"=1'-0" | 3/4"=1'-0" | 1/2"=1'-0" | 3/8"=1'-0" | 1/4"=1'-0" | 3/16"=1'-0" | 1/8"=1'-0" | 3/32"=1'-0" | 1/16"=1'-0"