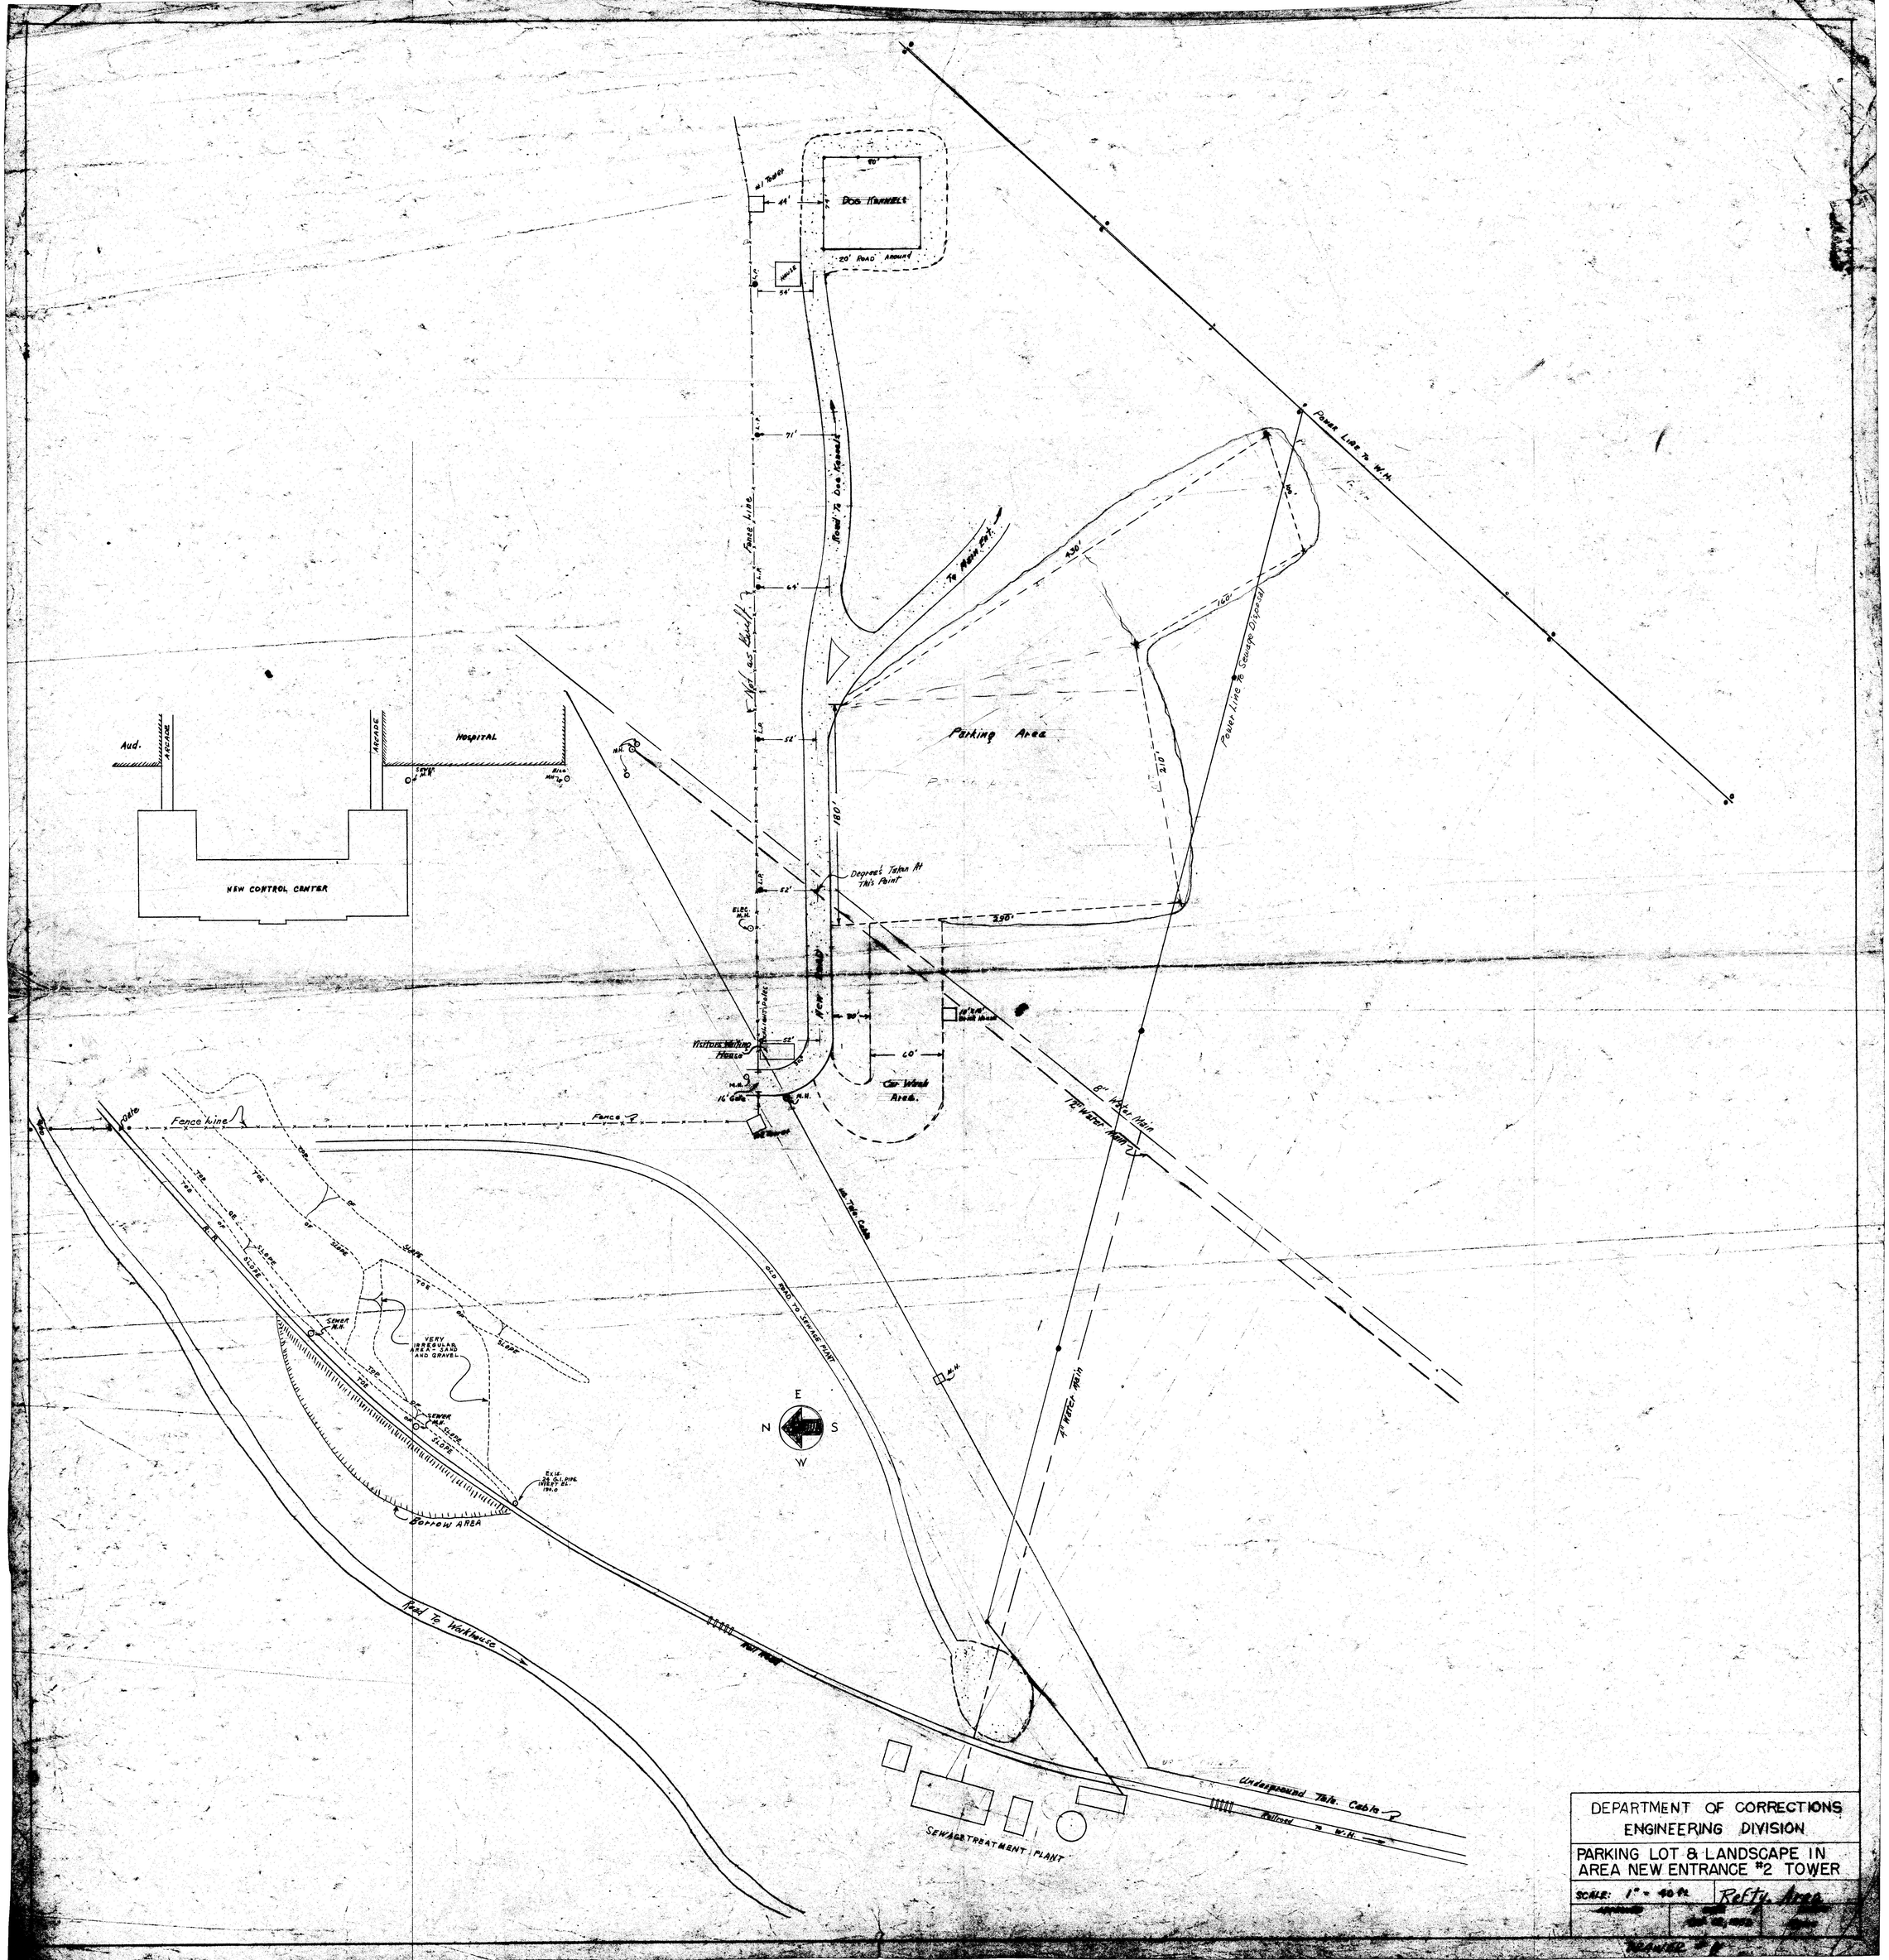

DEPARTMENT OF CORRECTIONS
ENGINEERING DIVISION

PARKING LOT & LANDSCAPE IN AREA NEW ENTRANCE #2 TOWER

SCALE: 1" = 40 ft.

Safety Area