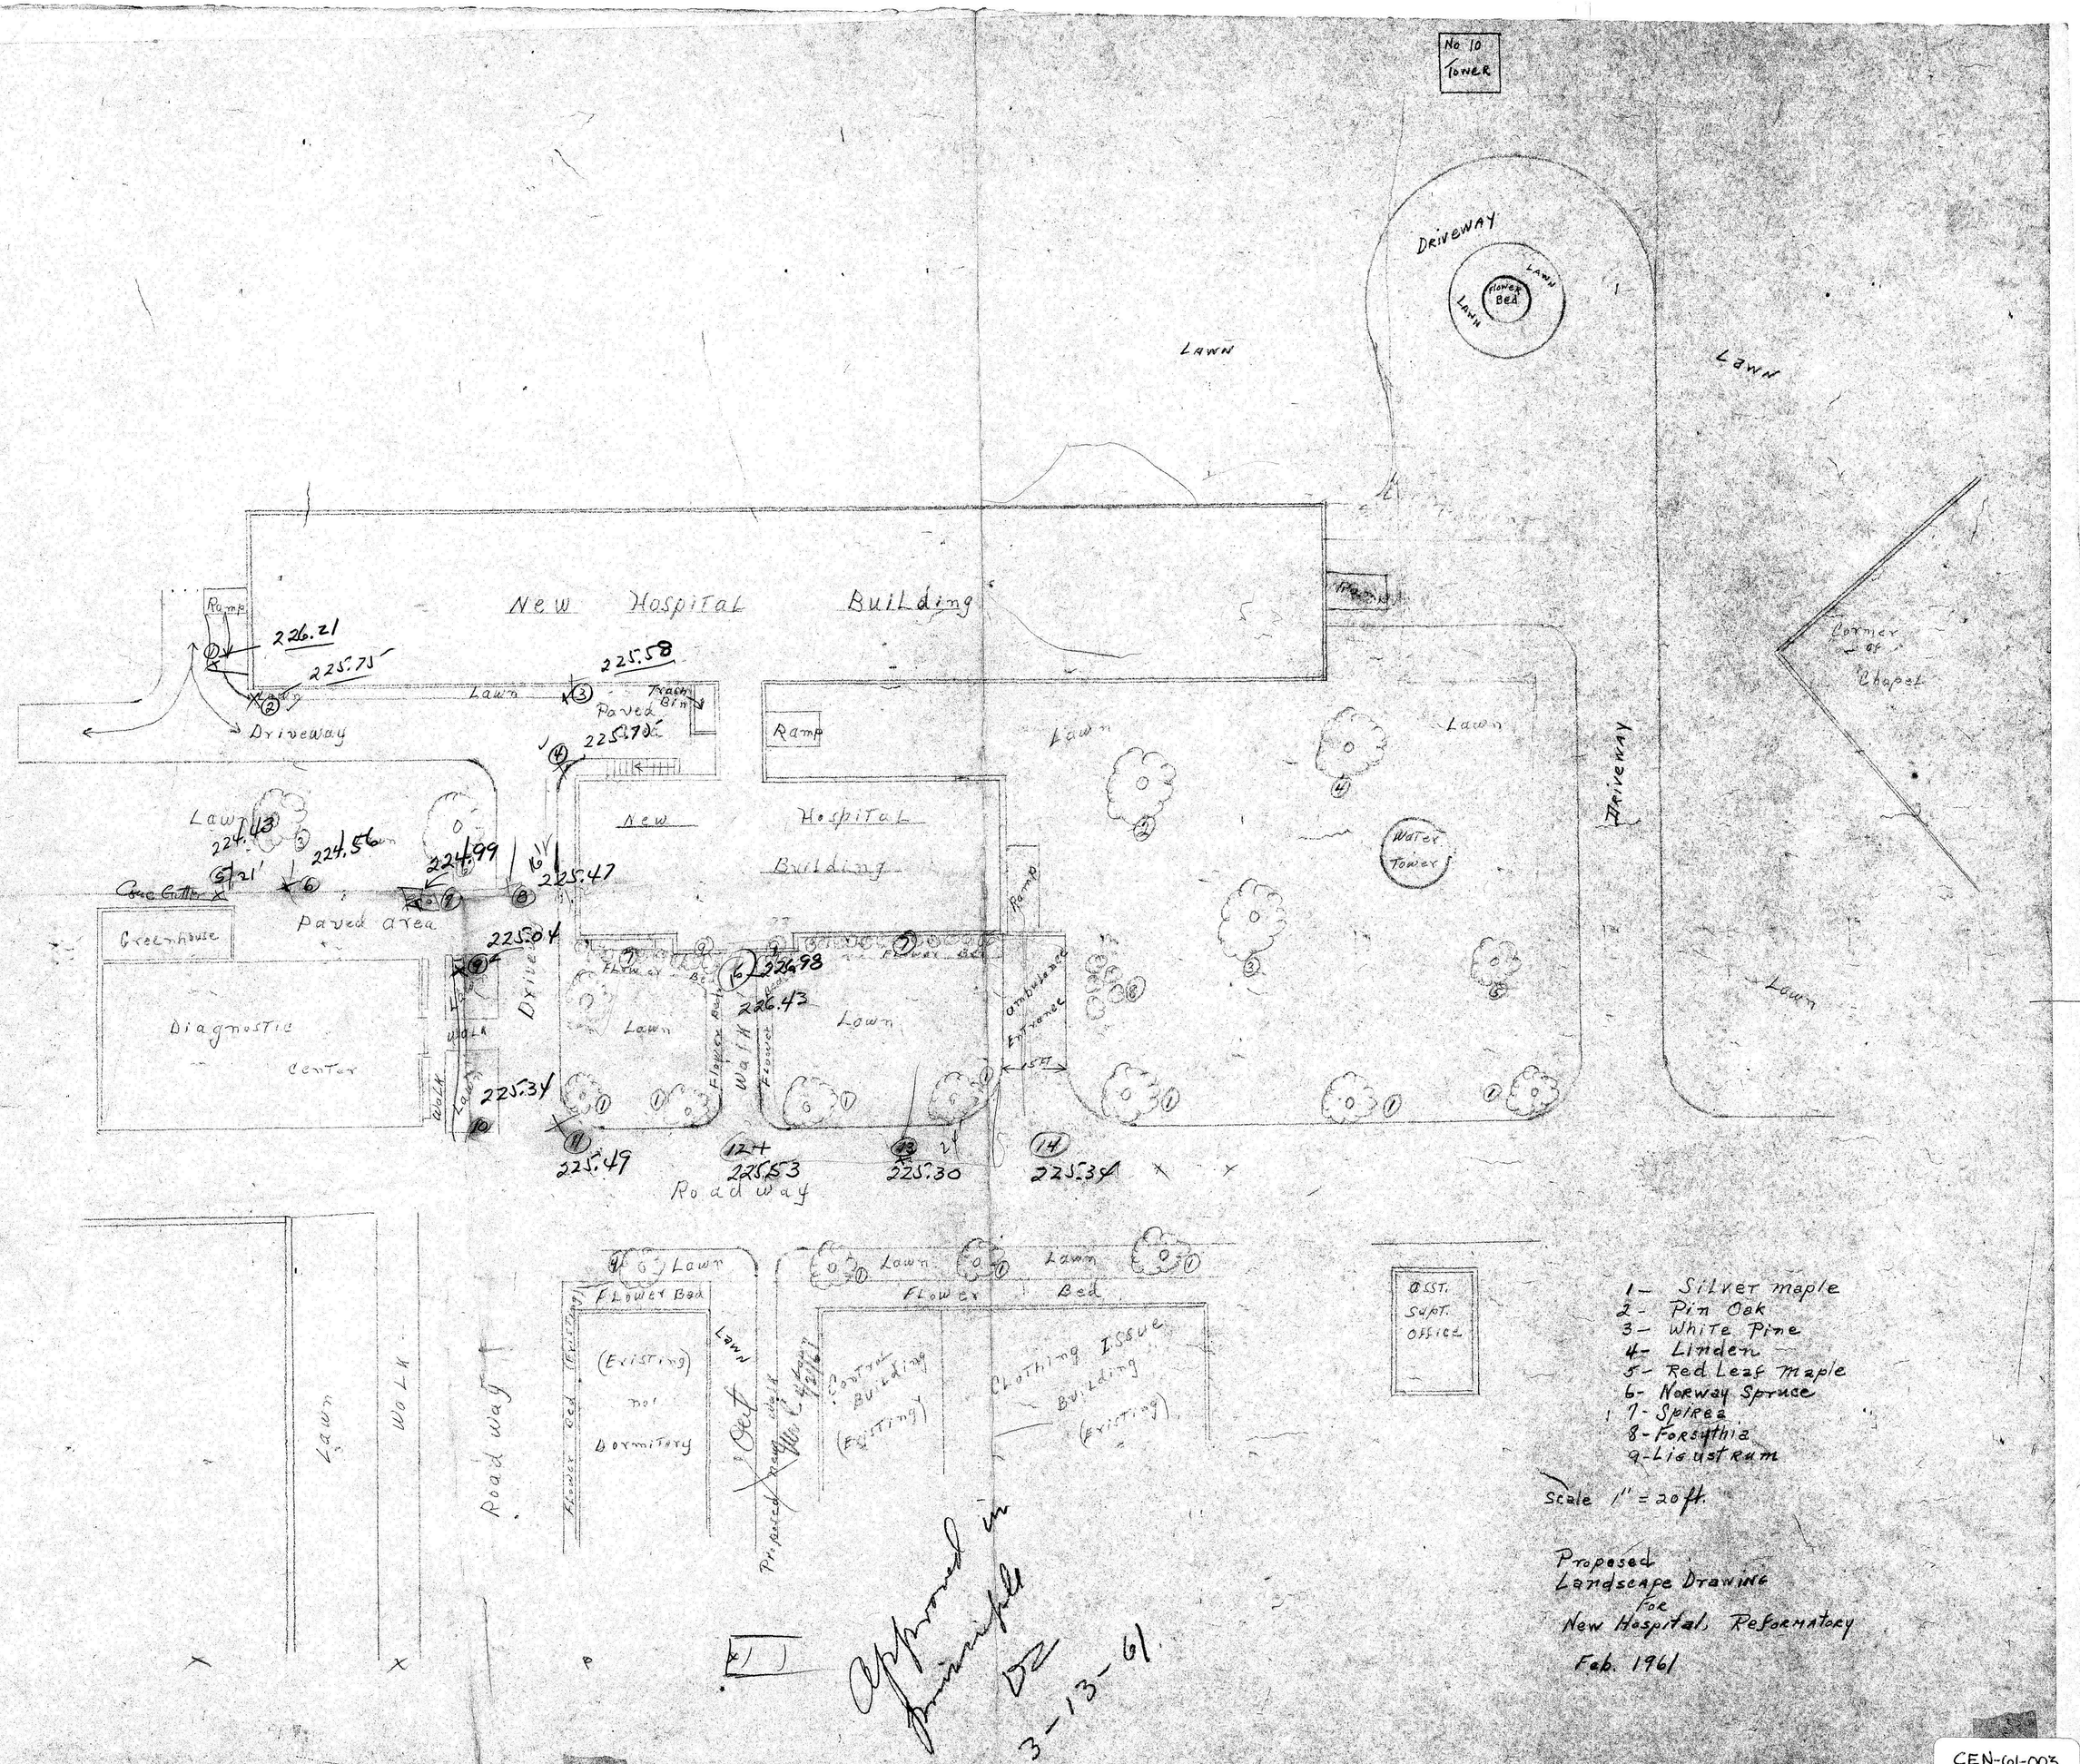
No 10 Tower
Driveway
Flower Bed
Lawn
New Hospital Building
Ramp
226.21
225.75
225.58
Trash Bin
Paved
225.70
Driveway
Lawn
Ramp
Lawn
Lawn
Driveway
Corner of Chapel
New Hospital Building
Water Tower
224.43
224.56
224.99
225.47
Paved area
Greenhouse
225.04
Diagnostic Center
Flower Bed
226.98
226.43
Lawn
Walk
Ambulance Entrance
225.34
225.49
225.53
225.30
225.34
Road way
Lawn
Flower Bed
(Existing) not Dormitory
Lawn
Flower Bed
Control Building (Existing)
Clothing Issue Building (Existing)
Asst. Supt. Office
Lawn
Walk
Road way
Proposed new walk
1- Silver maple
2- Pin Oak
3- White Pine
4- Linden
5- Red Leaf Maple
6- Norway Spruce
7- Spirea
8- Forsythia
9- Ligustrum
Scale 1" = 20 ft.
Proposed Landscape Drawing for New Hospital, Reformatory
Feb. 1961
Approved in principle
DZ
3-13-61

CEN-61-003