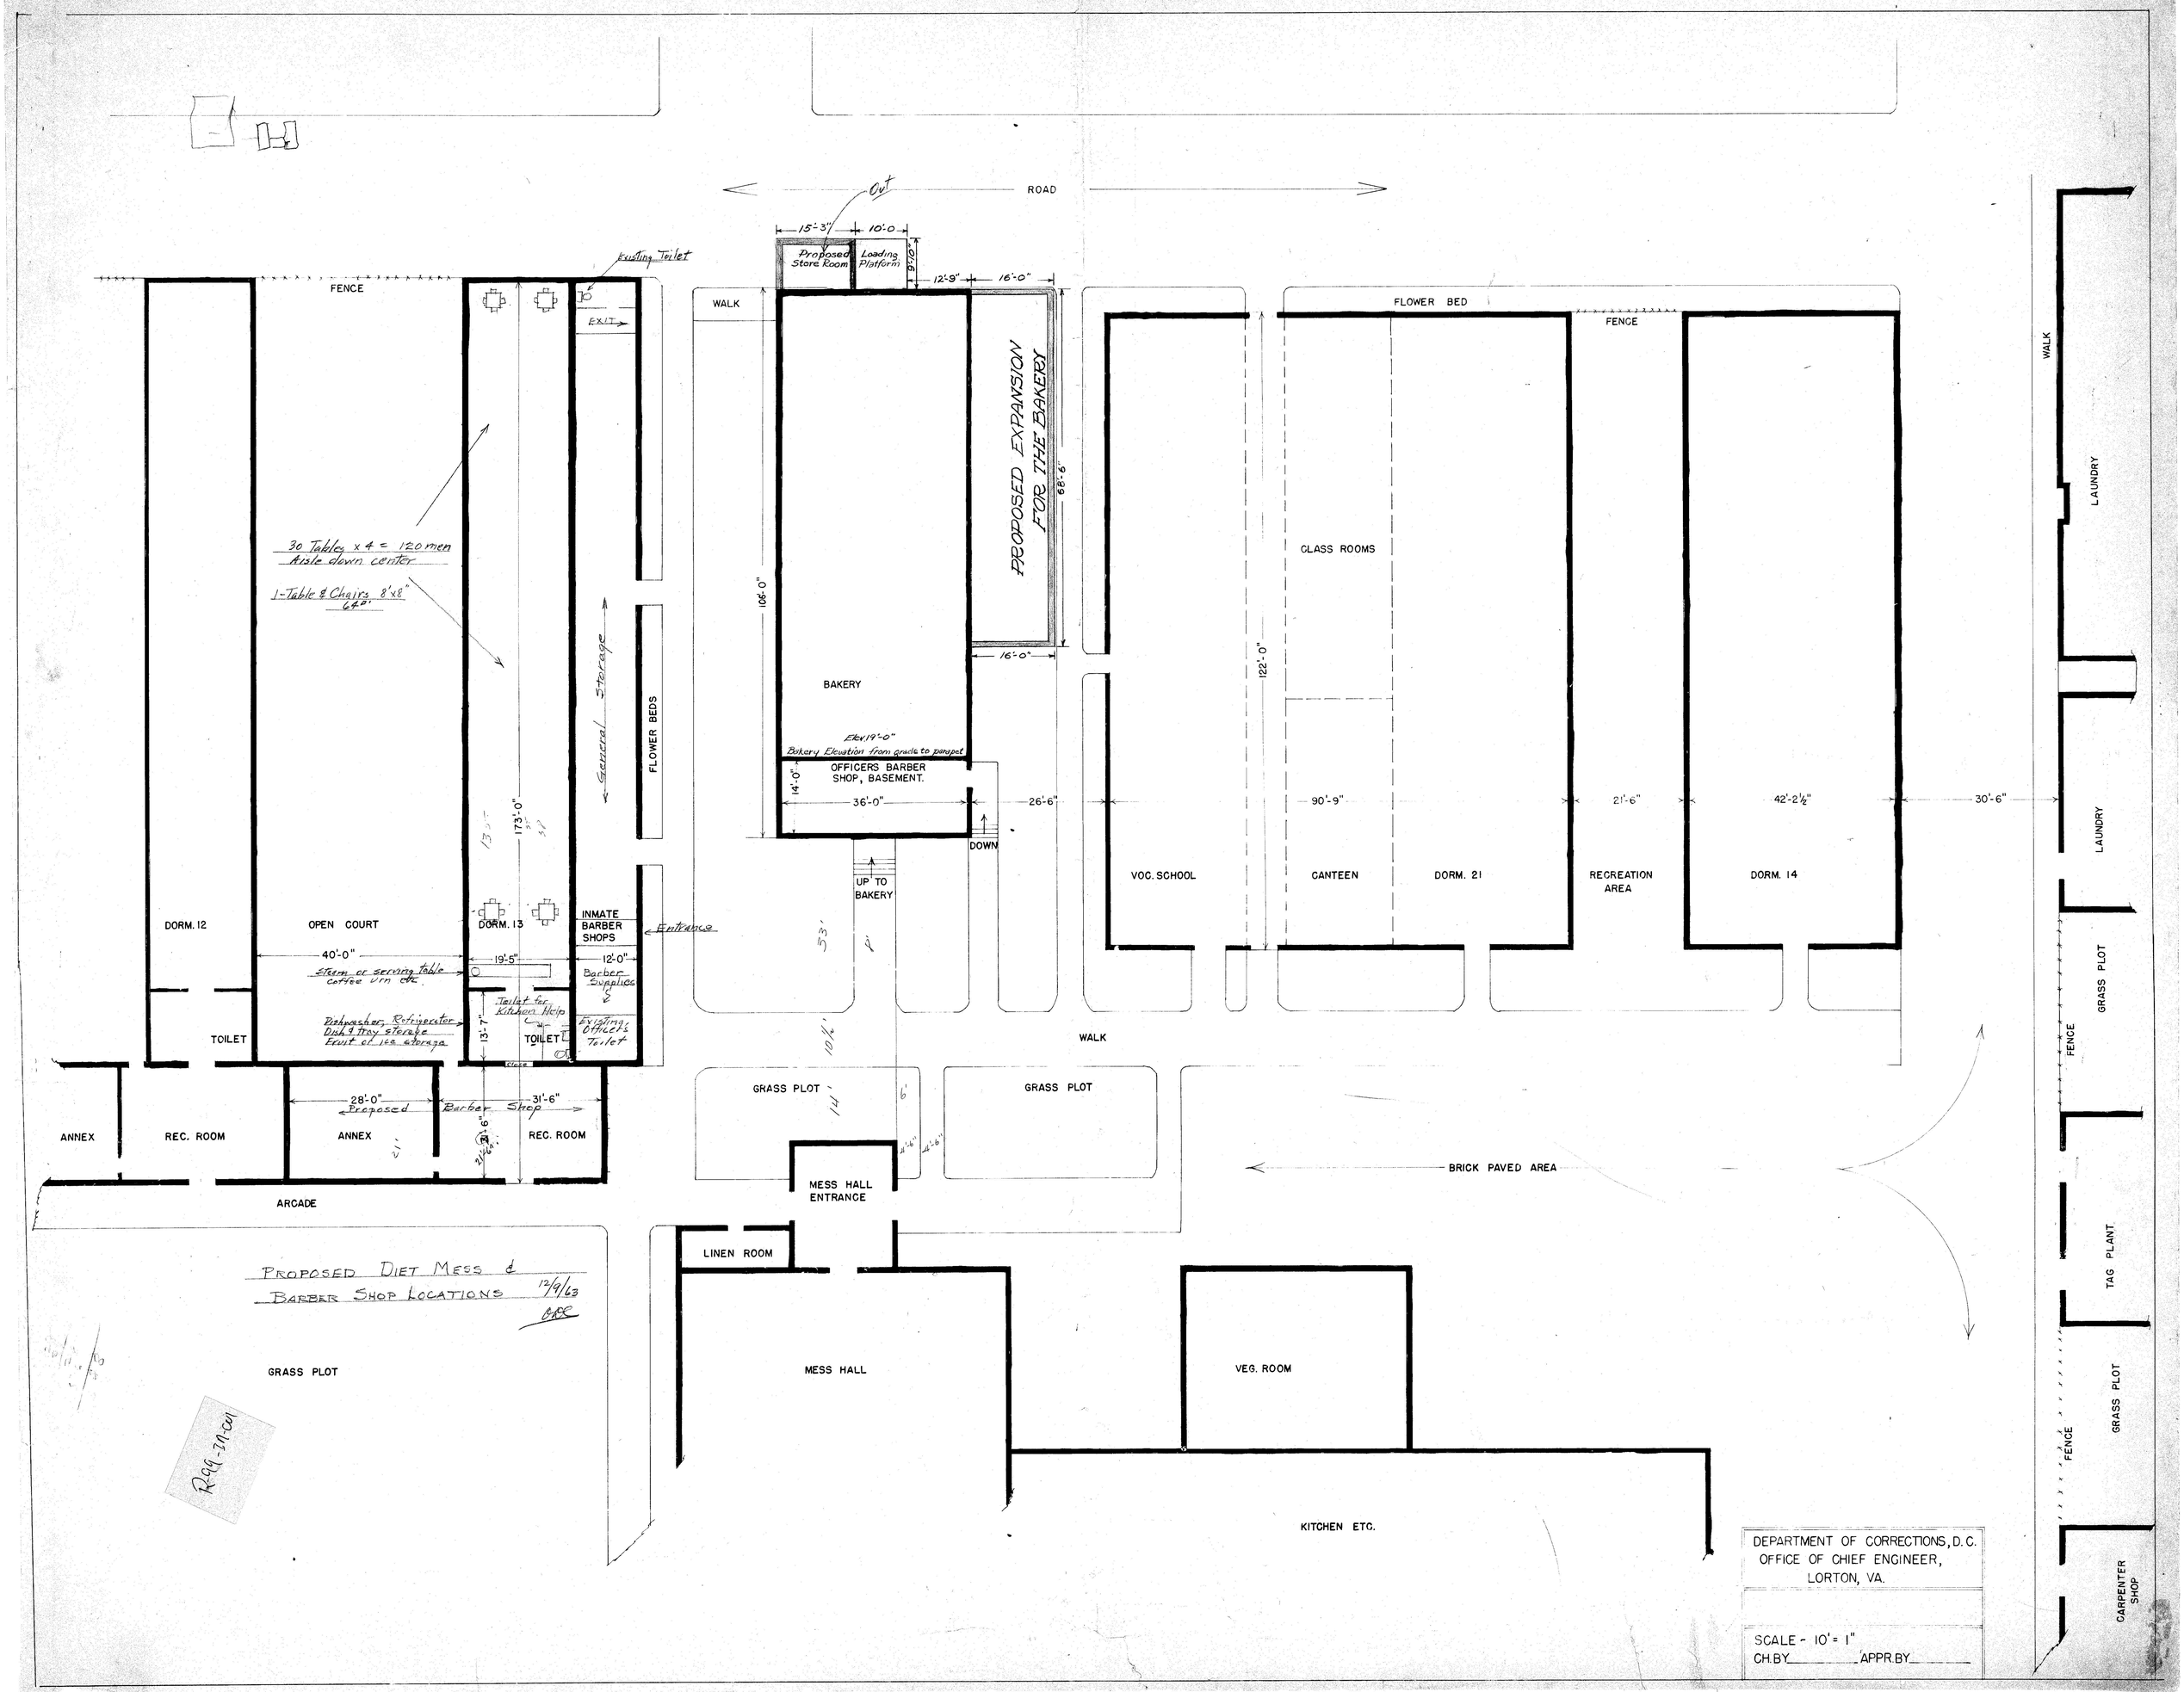
ROAD
Out
15'-3"
10'-0"
Proposed Store Room
Loading Platform
9'-0"
12'-9"
16'-0"
Existing Toilet
FENCE
EXIT
WALK
PROPOSED EXPANSION FOR THE BAKERY
68'-6"
16'-0"
108'-0"
BAKERY
Elev 19'-0"
Bakery Elevation from grade to parapet
OFFICERS BARBER SHOP, BASEMENT.
14'-0"
36'-0"
26'-6"
DOWN
UP TO BAKERY
30 Tables x 4 = 120 men
Aisle down center
1-Table & Chairs 8'x8" 64#.
General Storage
FLOWER BEDS
173'-0"
DORM. 12
OPEN COURT
DORM. 13
INMATE BARBER SHOPS
Entrance
40'-0"
19'-5"
12'-0"
Steam or serving table coffee urn etc.
Barber Supplies
Toilet for Kitchen Help
Dishwasher, Refrigerator Dish & tray storage Fruit or ice storage
13'-7"
TOILET
TOILET
Existing Officers Toilet
ANNEX
REC. ROOM
28'-0"
Proposed Barber Shop
31'-6"
ANNEX
REC. ROOM
ARCADE
GRASS PLOT
GRASS PLOT
MESS HALL ENTRANCE
LINEN ROOM
MESS HALL
VEG. ROOM
KITCHEN ETC.
BRICK PAVED AREA
WALK
VOC. SCHOOL
122'-0"
FLOWER BED
FENCE
CLASS ROOMS
90'-9"
CANTEEN
DORM. 21
21'-6"
RECREATION AREA
42'-2½"
DORM. 14
30'-6"
WALK
LAUNDRY
LAUNDRY
GRASS PLOT
FENCE
TAG PLANT
GRASS PLOT
FENCE
CARPENTER SHOP
PROPOSED DIET MESS & BARBER SHOP LOCATIONS
12/9/63
BAC
DEPARTMENT OF CORRECTIONS, D.C.
OFFICE OF CHIEF ENGINEER,
LORTON, VA.
SCALE - 10' = 1"
CH. BY_____ APPR. BY_____