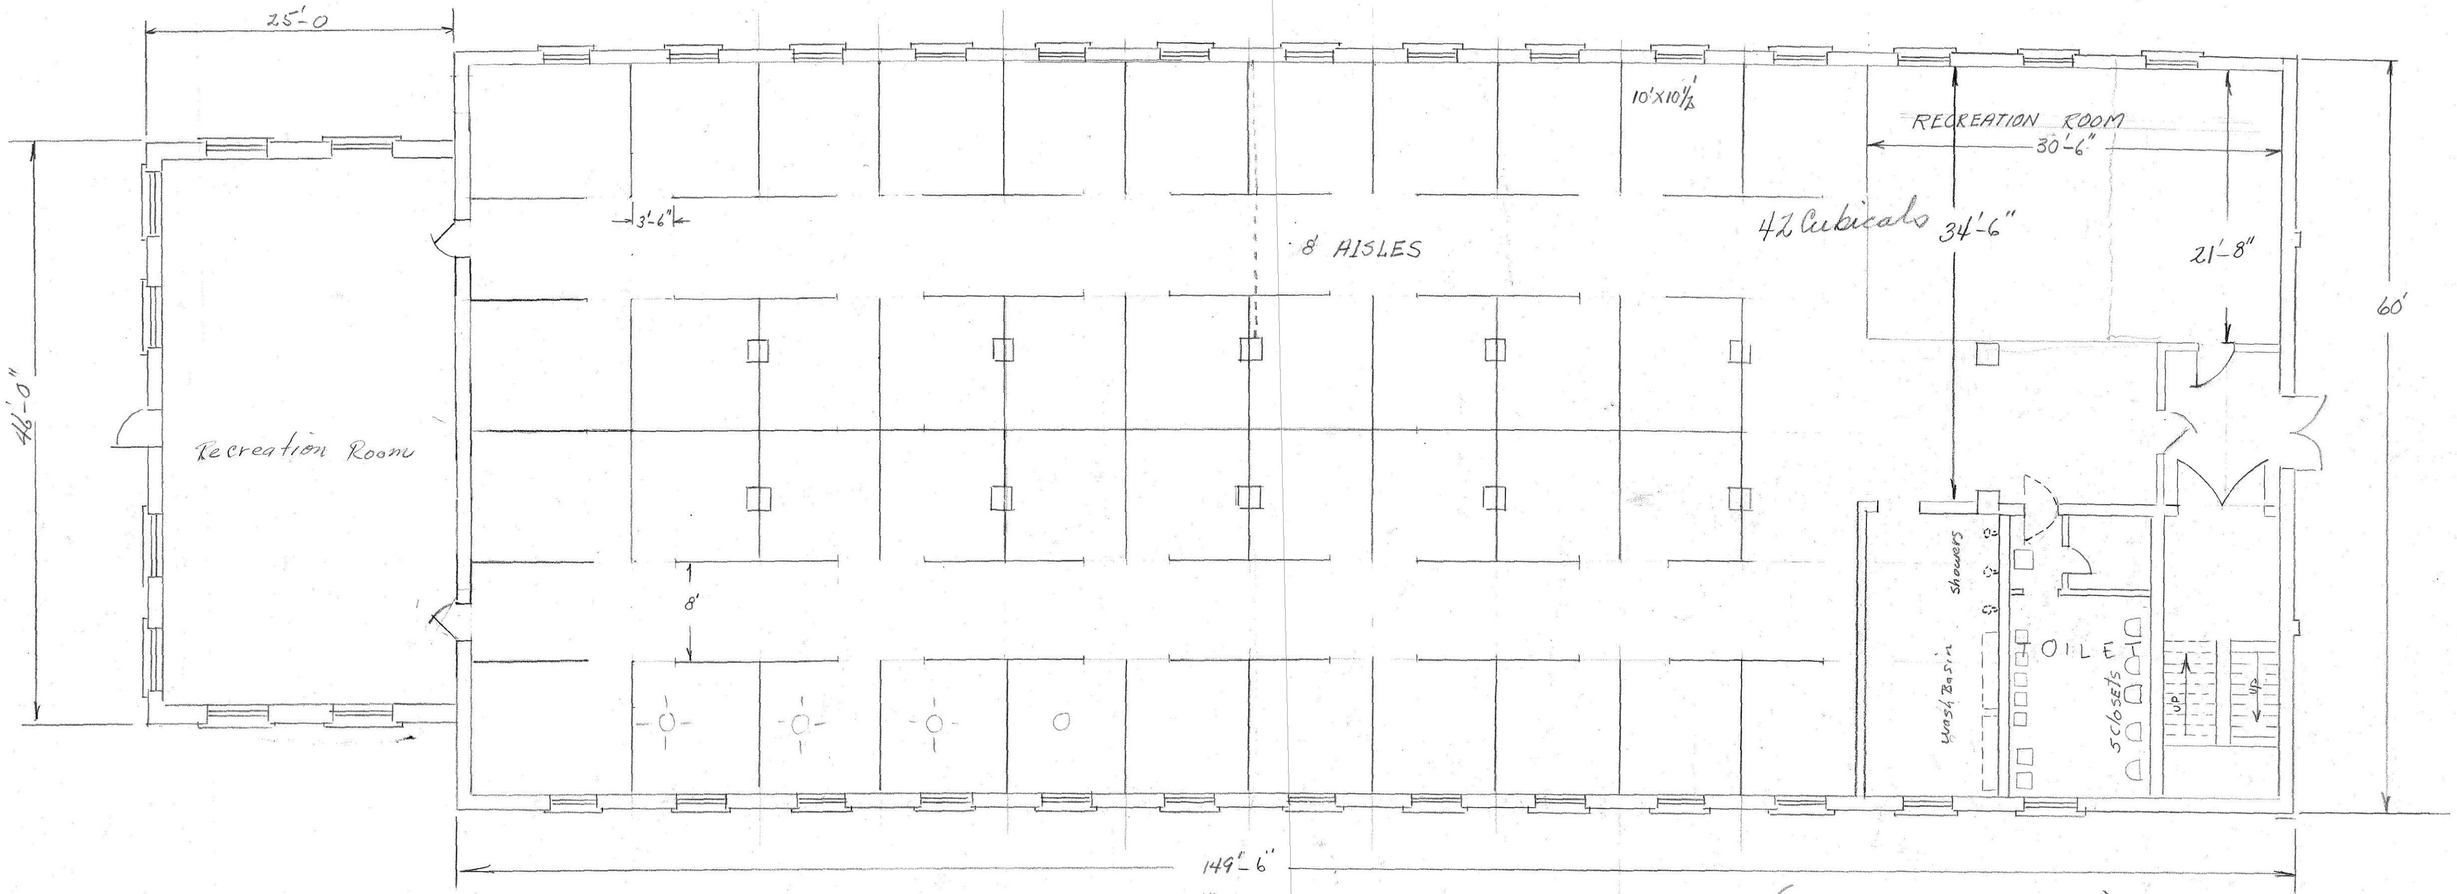

1ST FLOOR PLAN (ALTERNATE)

SCALE 1/8" = 1'-0"

ALTERATIONS TO ACADEMIC EDUCATION BLDG.

approx cost $5,193.00

CEN-XX-097