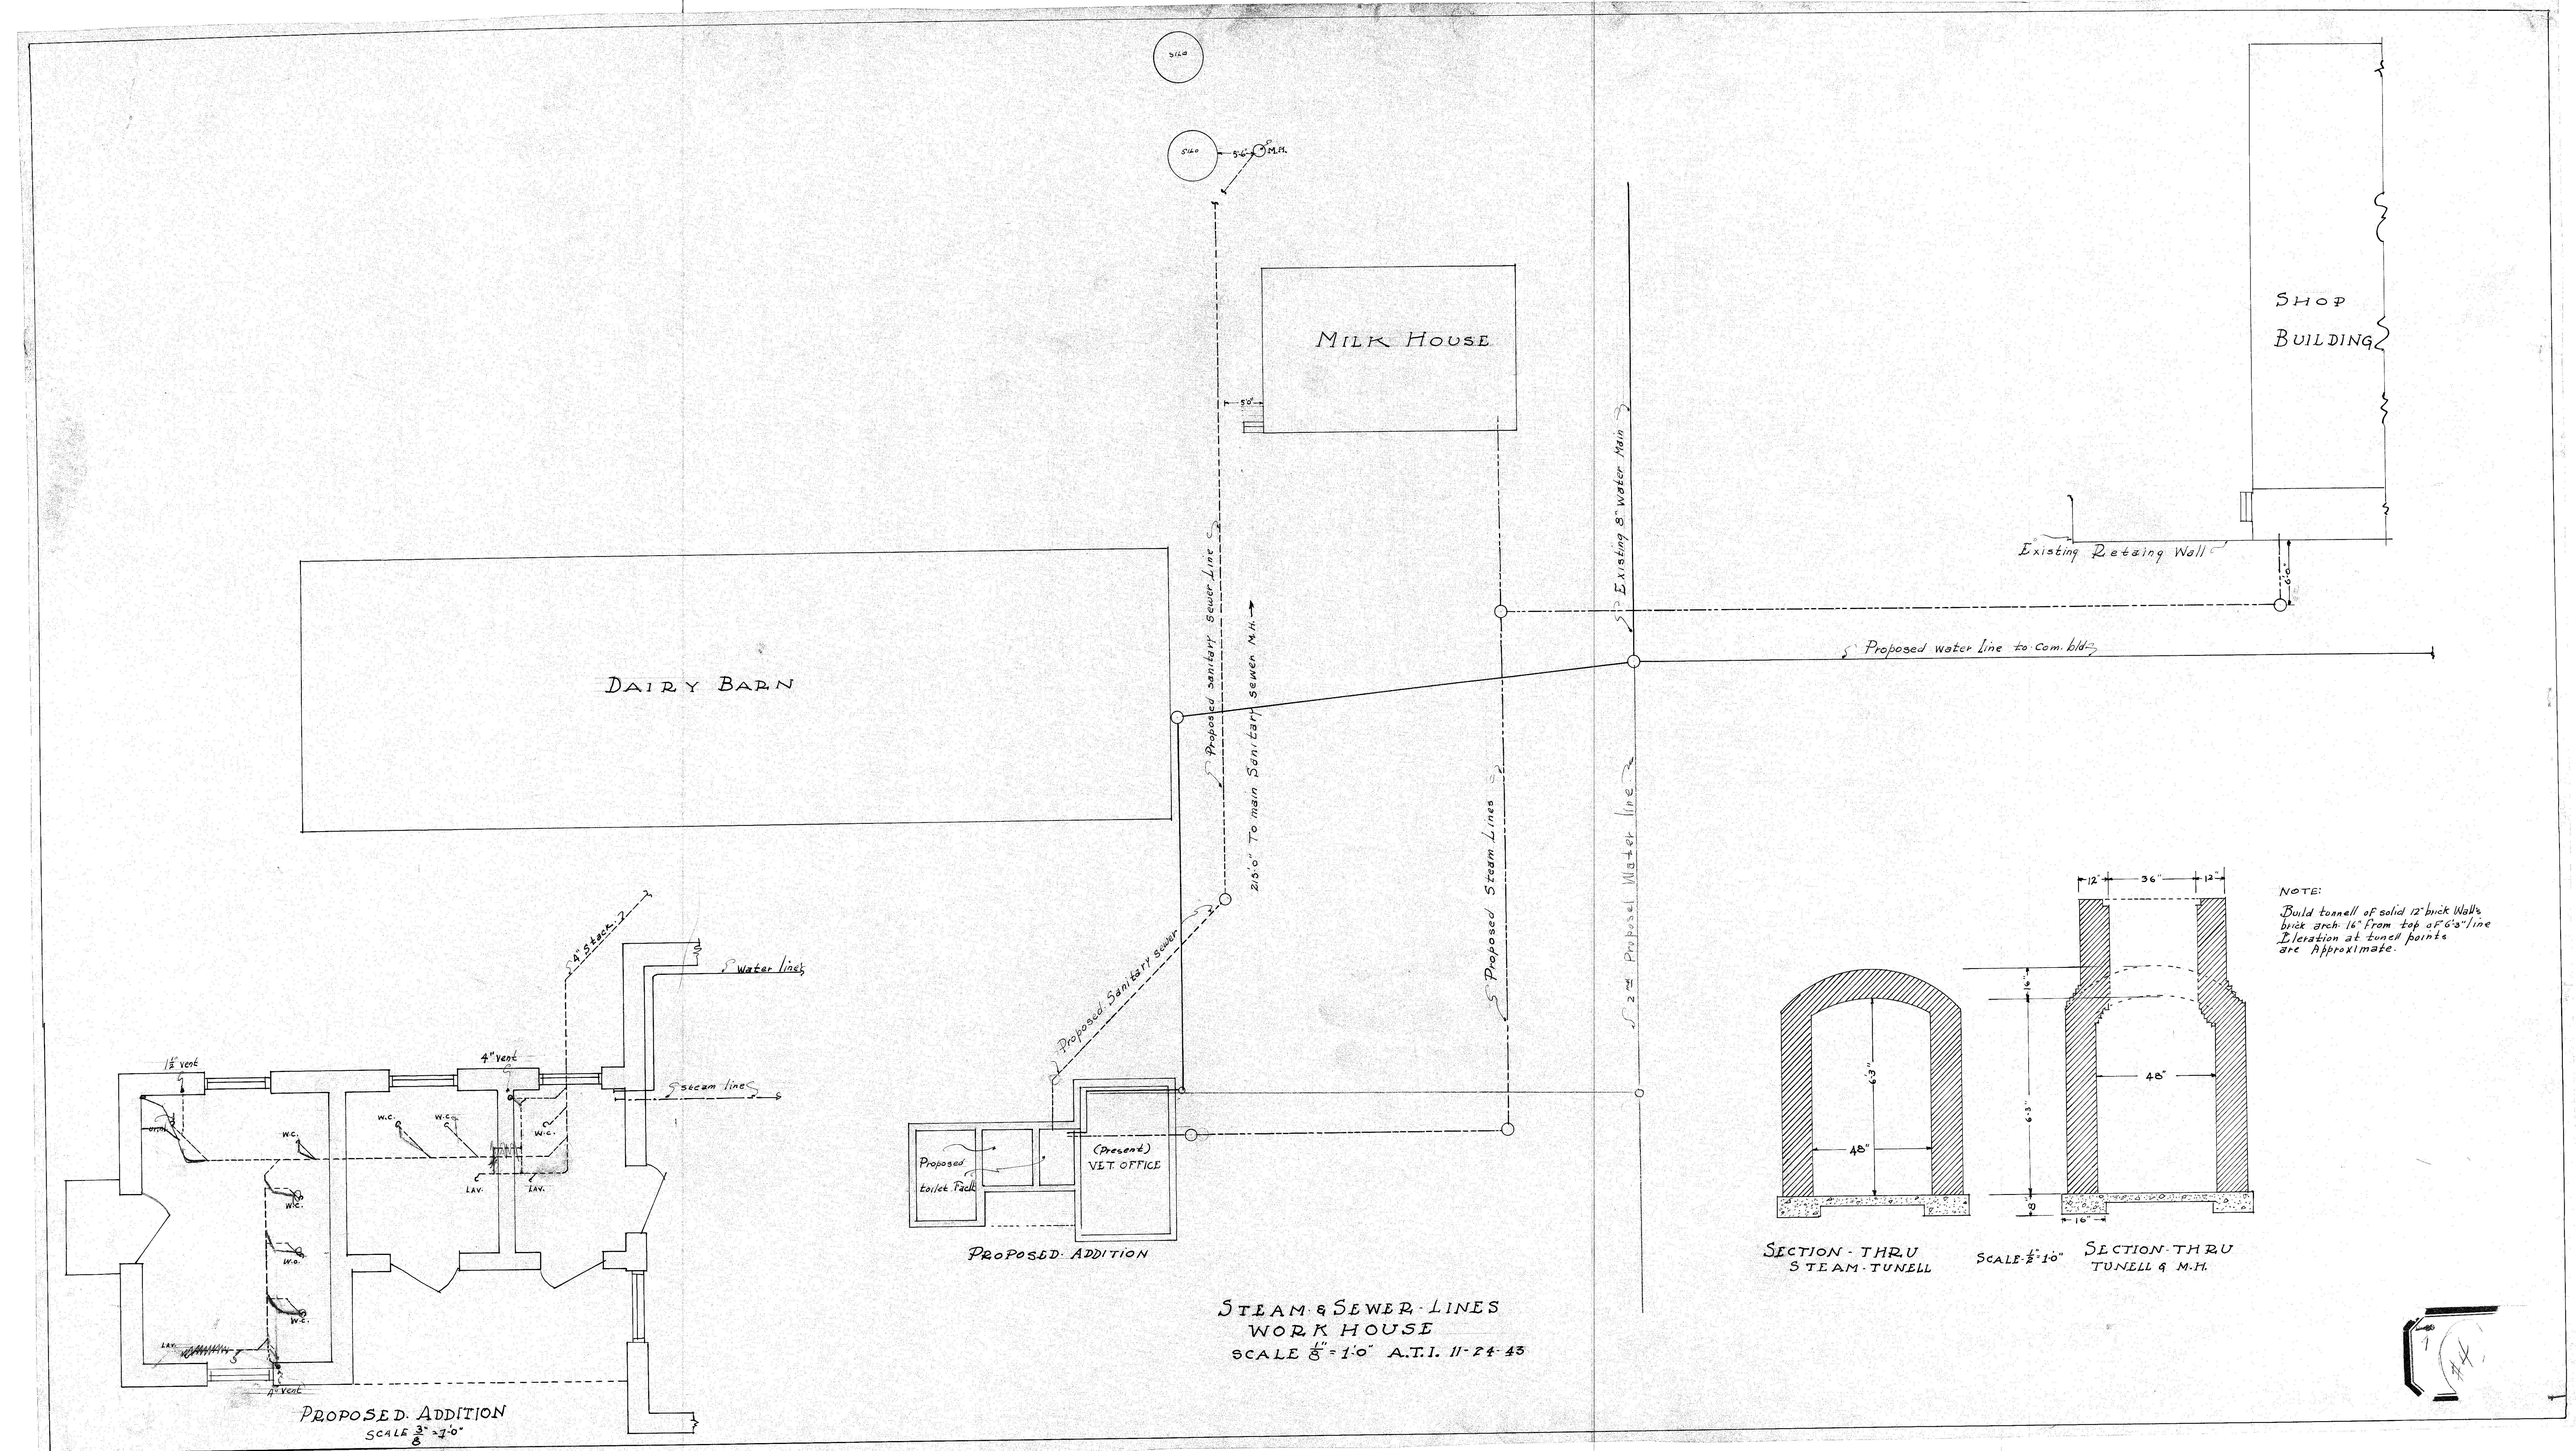
SILO
SILO
5"ø M.H.
MILK HOUSE
5'-0"
SHOP BUILDING
Existing Retaining Wall
6'-0"
DAIRY BARN
Existing 8" water Main
Proposed water line to com. bld.
Proposed sanitary Sewer Line
215'-0" To main Sanitary Sewer M.H.
Proposed Steam Lines
12" Proposed Water line
Proposed Sanitary sewer
Proposed toilet Pack
(Present) VET. OFFICE
PROPOSED ADDITION
4" S. Back
Water lines
Steam lines
1½" vent
4" vent
W.C.
LAV.
W.O.
4" vent
PROPOSED ADDITION
SCALE 3/8" = 1'-0"
STEAM & SEWER LINES
WORK HOUSE
SCALE 1/8" = 1'-0" A.T.I. 11-24-43
12"
36"
12"
63"
48"
SECTION - THRU STEAM - TUNELL
SCALE 1/2" = 1'-0"
16"
48"
63"
8"
16"
SECTION THRU TUNELL & M.H.
NOTE:
Build tunnell of solid 12" brick Walls, brick arch 16" from top of 6'3" line Elevation at tunell points are Approximate.