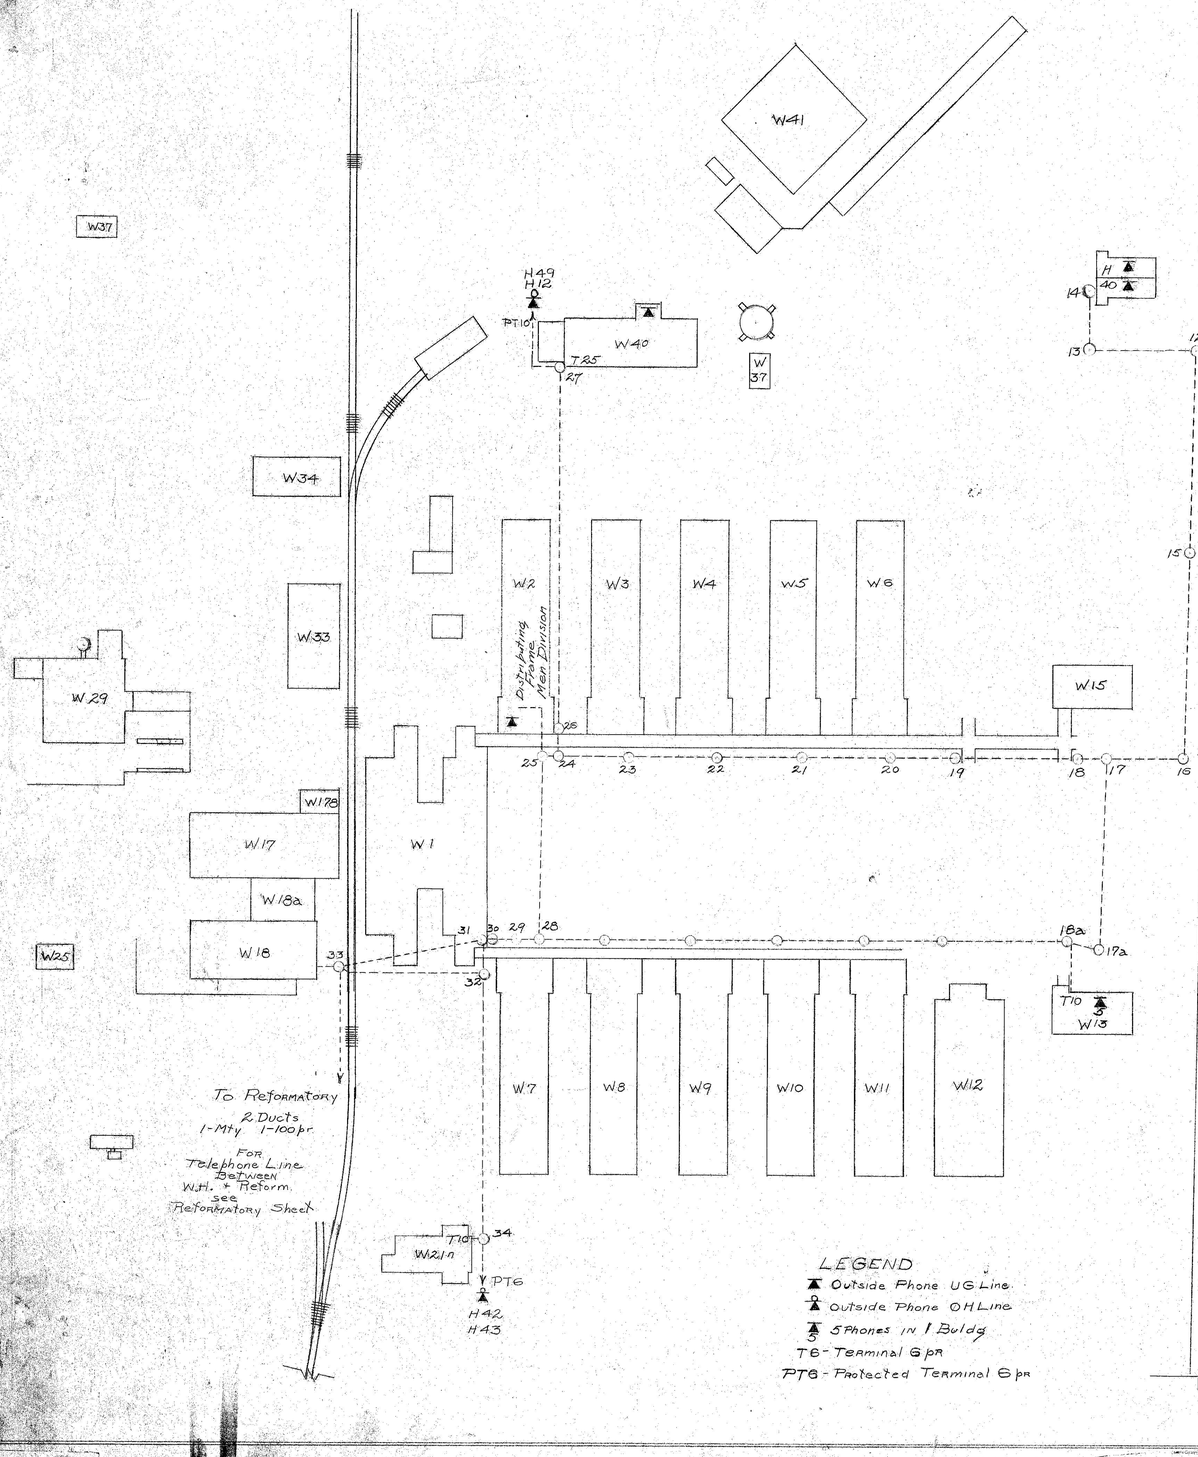

LEGEND

- Outside Phone UG Line
- Outside Phone OH Line
- 5 Phones in 1 Bldg
- TB - Terminal 6 pr
- PTB - Protected Terminal 6 pr

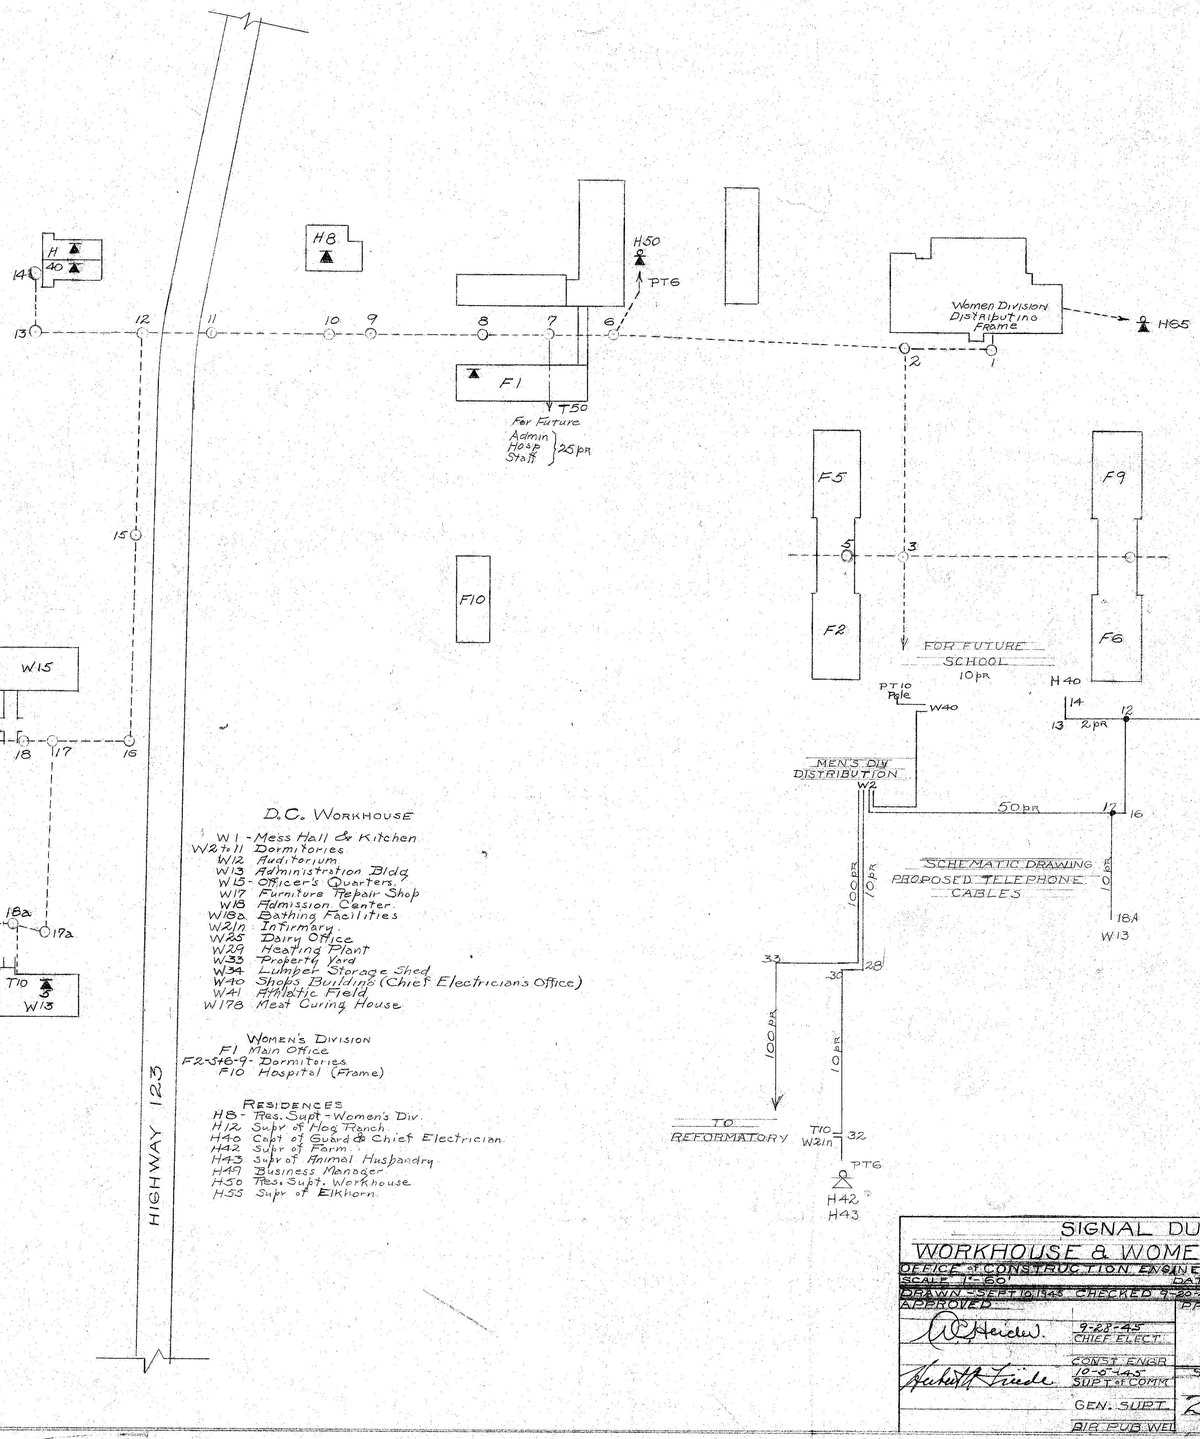

D.C. WORKHOUSE

W1 - Mess Hall & Kitchen
W2 to 11 Dormitories
W12 Auditorium
W13 Administration Bldg
W15 Officer's Quarters
W17 Furniture Repair Shop
W18 Admission Center
W18a Bathing Facilities
W21n Infirmary
W25 Dairy Office
W29 Heating Plant
W33 Property Yard
W34 Lumber Storage Shed
W40 Shops Building (Chief Electricians Office)
W41 Athletic Field
W178 Meat Curing House

WOMEN'S DIVISION

F1 Main Office
F2-5+6-9- Dormitories
F10 Hospital (Frame)

RESIDENCES

H8 - Res. Supt - Women's Div.
H12 Supv of Hog Ranch
H40 Capt of Guards & Chief Electrician
H42 Supv of Farm
H43 Supv of Animal Husbandry
H49 Business Manager
H50 Pres. Supt. Workhouse
H55 Supv of Elkhorn

SIGNAL DUCTS
WORKHOUSE & WOMEN'S DIVISION

OFFICE OF CONSTRUCTION ENGINEER, LORTON, VA.
SCALE 1" = 60' DATE SEPT 28 1943
DRAWN SEPT 10 1943 CHECKED 9-28-43 TRACED 9-28-43
APPROVED

W. Steiner	9-22-43 CHIEF ELECT.	PROJECT WORK ORDER
Herbert A. Friede	CONST ENGR 10-5-43 SUPT OF COMM	SHEET 2 of 2
	GEN. SUPT.	
	BIR PUB WKS	