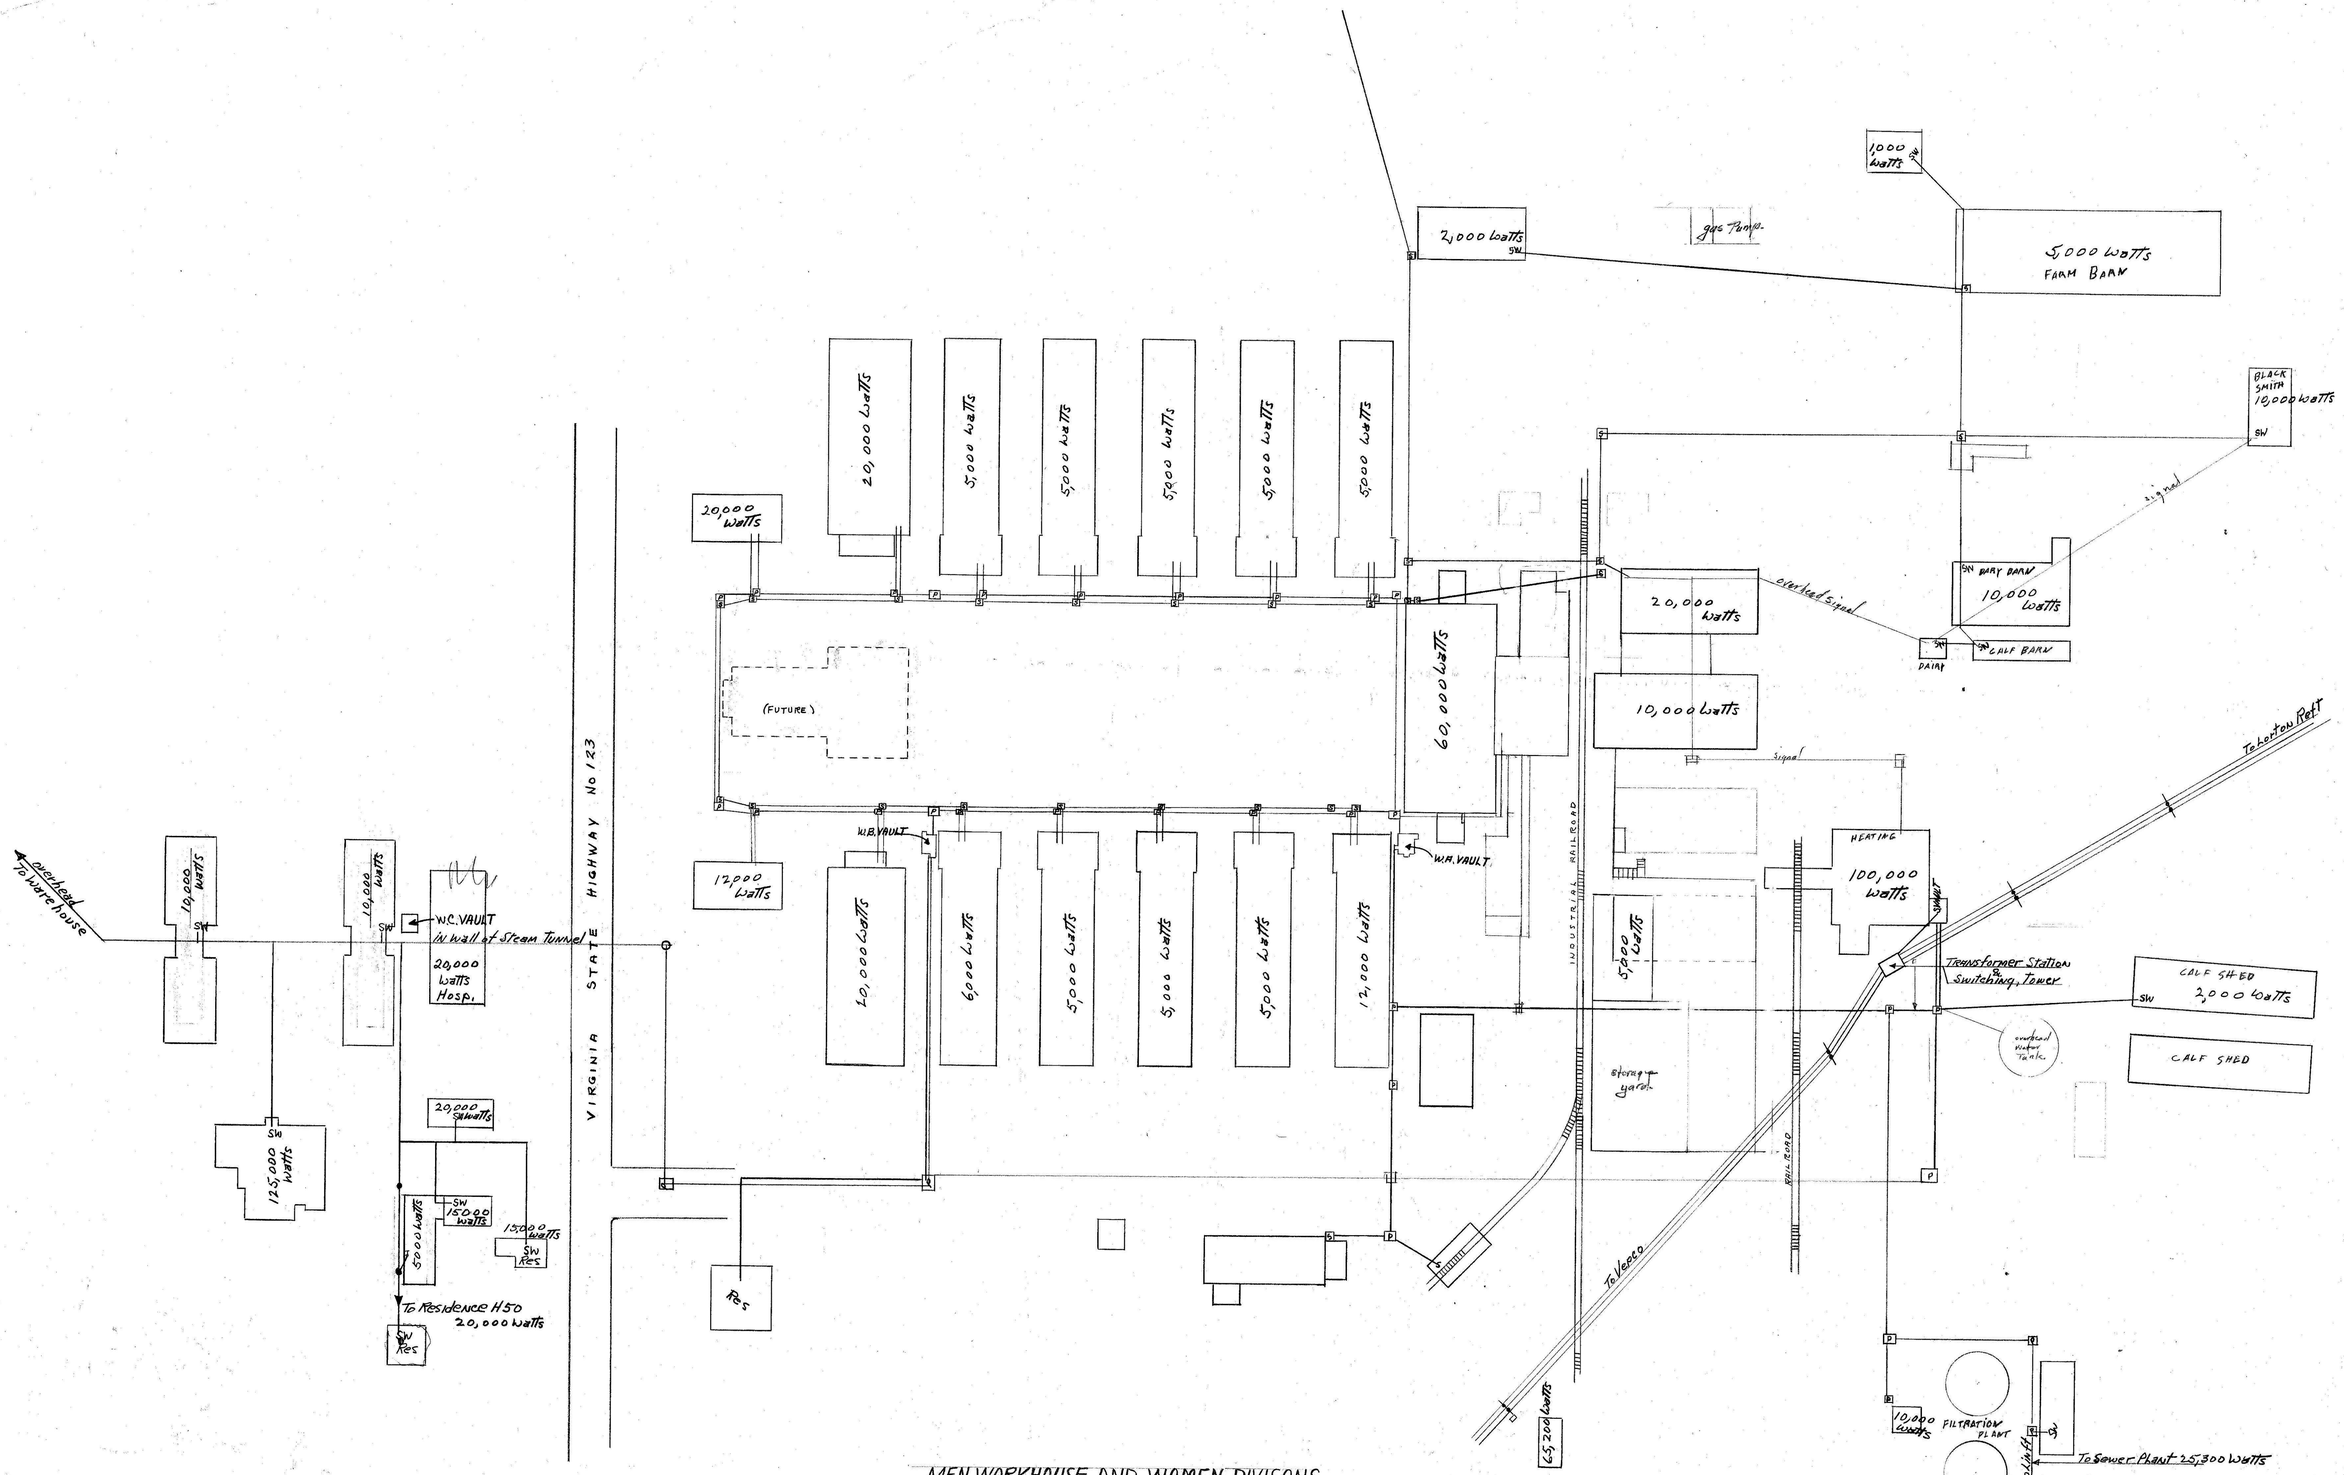

MEN WORKHOUSE AND WOMEN DIVISONS
ELECTICAL LAYOUT
ENGINEERING DEPARTMENT
DEPARTMENT OF CORRECTONS

SCALE 1" = 50 Feet