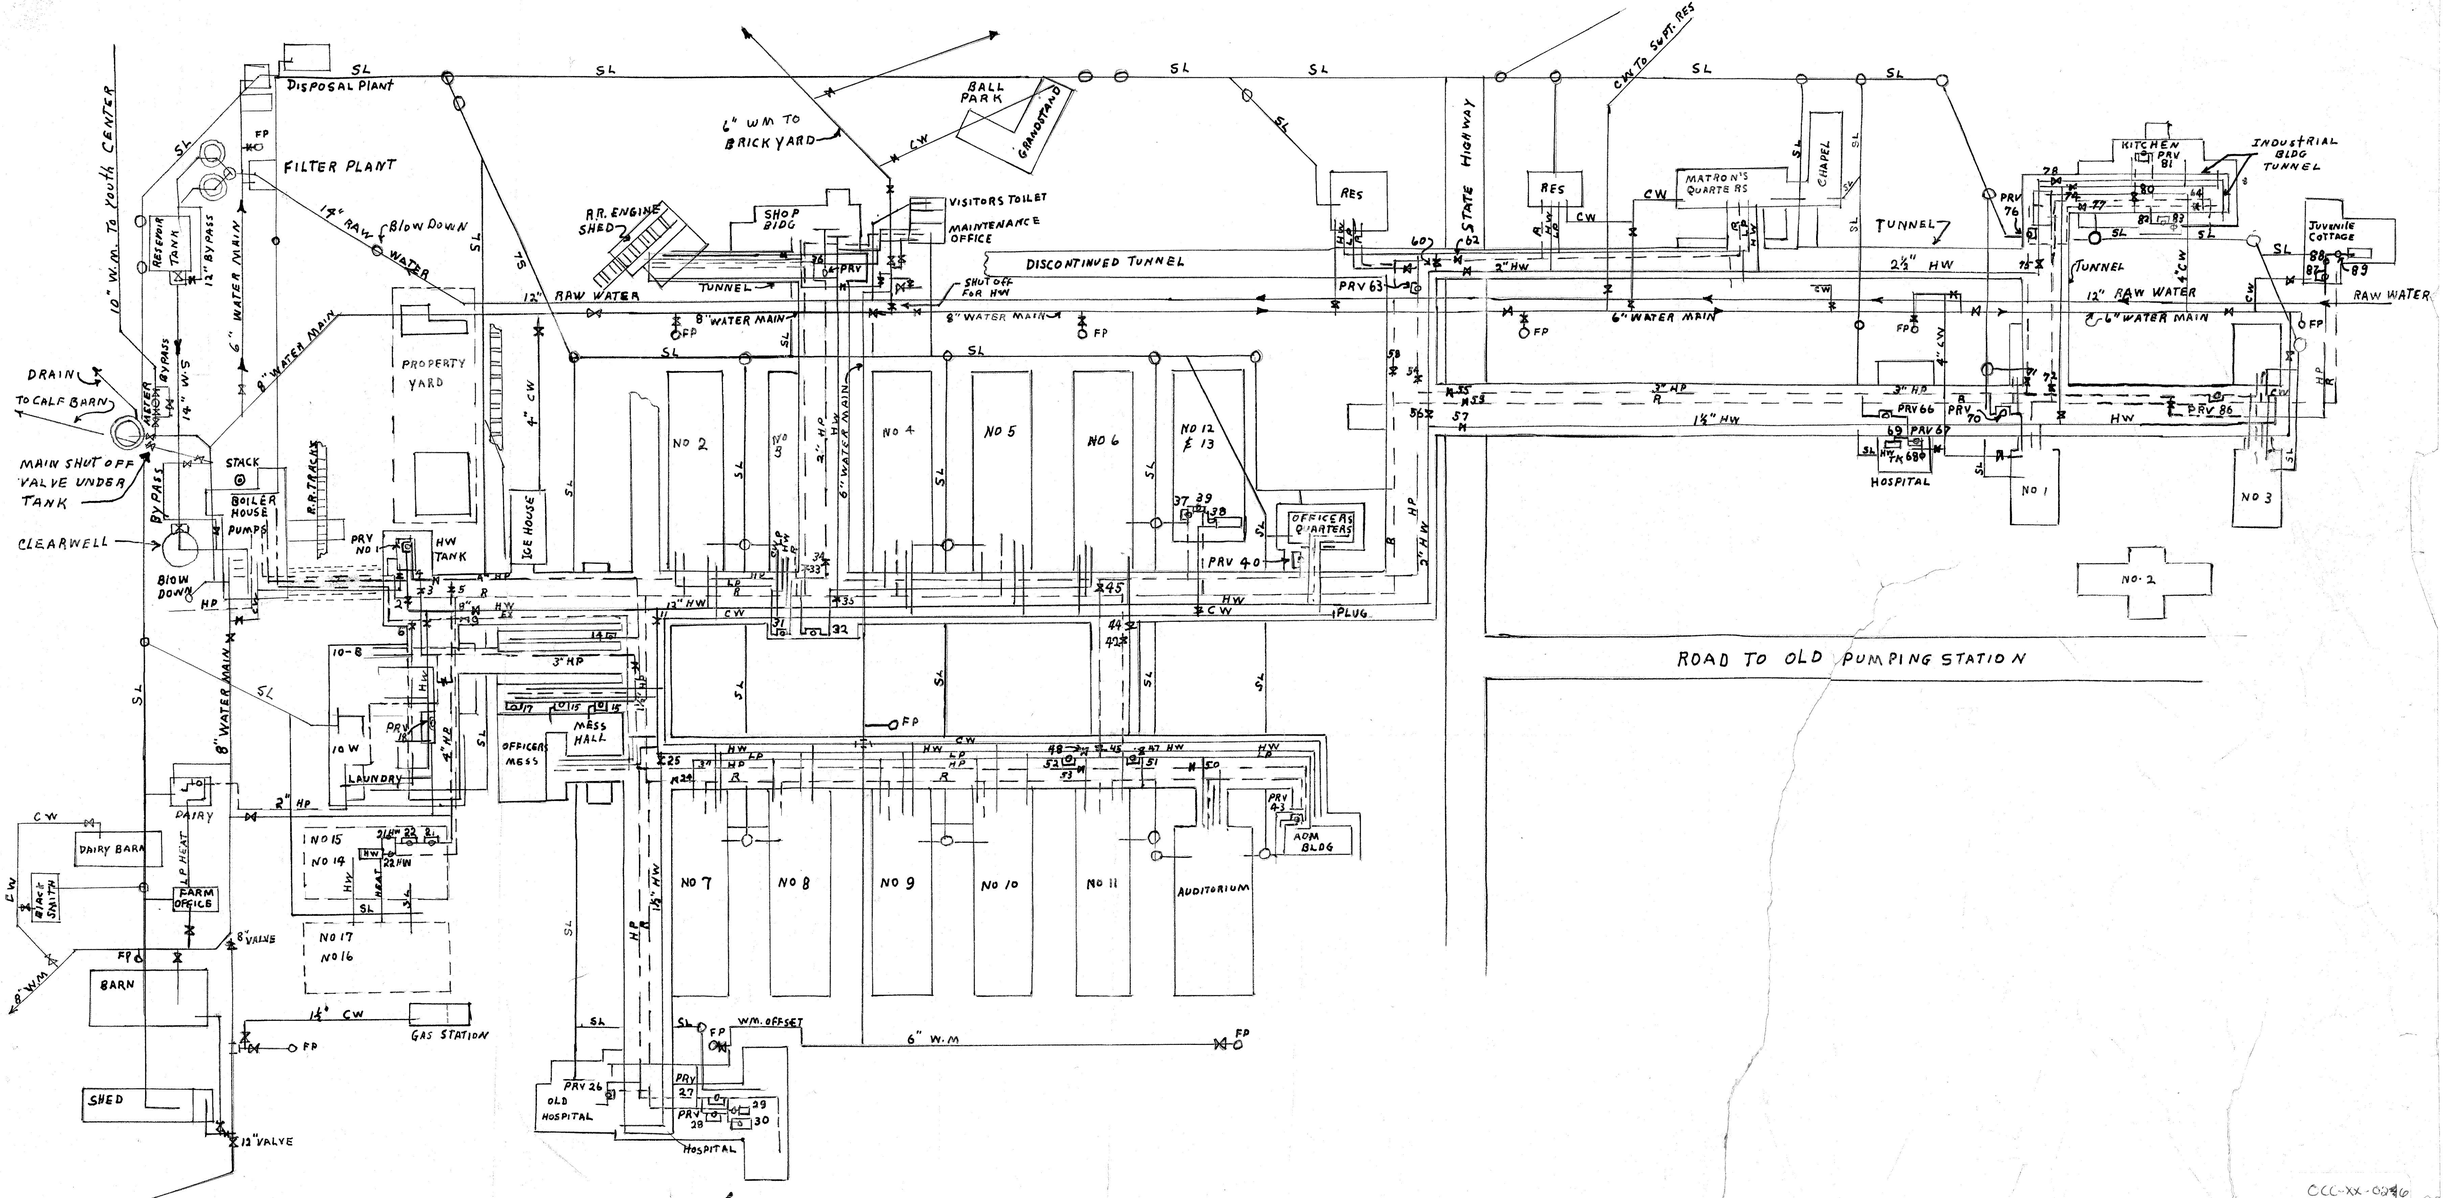
10" W.M. TO YOUTH CENTER
DISPOSAL PLANT
FILTER PLANT
RESERVOIR
TANK
12" BY PASS
12" WATER MAIN
6" WATER MAIN
8" WATER MAIN
1½" RAW WATER
BLOW DOWN
6" W.M TO BRICK YARD
BALL PARK
GRANDSTAND
C.W.
R.R. ENGINE SHED
SHOP BLDG
VISITORS TOILET
MAINTENANCE OFFICE
TUNNEL
DISCONTINUED TUNNEL
SHUT OFF FOR H.W.
12" RAW WATER
8" WATER MAIN
PRV 63
RES
STATE HIGHWAY
C.W. TO SWIM. RES
MATRON'S QUARTERS
CHAPEL
TUNNEL
2½" H.W.
6" WATER MAIN
KITCHEN
PRV 81
INDUSTRIAL BLDG TUNNEL
JUVENILE COTTAGE
TUNNEL
12" RAW WATER
6" WATER MAIN
RAW WATER
PRV 76
PRV 66
PRV 67
PRV 70
PRV 86
HOSPITAL
NO 1
NO 3
NO 2
DRAIN
TO CALF BARN
ALTER BY PASS
14" W.S.
MAIN SHUT OFF VALVE UNDER TANK
STACK
BOILER HOUSE
PUMPS
R.R. TRACKS
CLEARWELL
PROPERTY YARD
ICE HOUSE
NO 2
NO 3
NO 4
NO 5
NO 6
NO 12 & 13
OFFICERS QUARTERS
PRV 40
HW TANK
PRV NO 1
BLOW DOWN
4" C.W.
3" H.P.
6" WATER MAIN
12" H.W.
PLUG
ROAD TO OLD PUMPING STATION
8" WATER MAIN
10-8
LAUNDRY
MESS HALL
OFFICERS MESS
PRV 18
PRV 4-3
ADM BLDG
AUDITORIUM
NO 7
NO 8
NO 9
NO 10
NO 11
DAIRY
2" H.P.
DAIRY BARN
FARM OFFICE
L.P. HEAT
BLACK SMITH
8" VAINE
8" W.M.
BARN
SHED
NO 15
NO 14
NO 17
NO 16
1½" C.W.
GAS STATION
12" VALVE
W.M. OFFSET
6" W.M.
PRV 26
OLD HOSPITAL
PRV 27
PRV 28
HOSPITAL
CCC-XX-0996