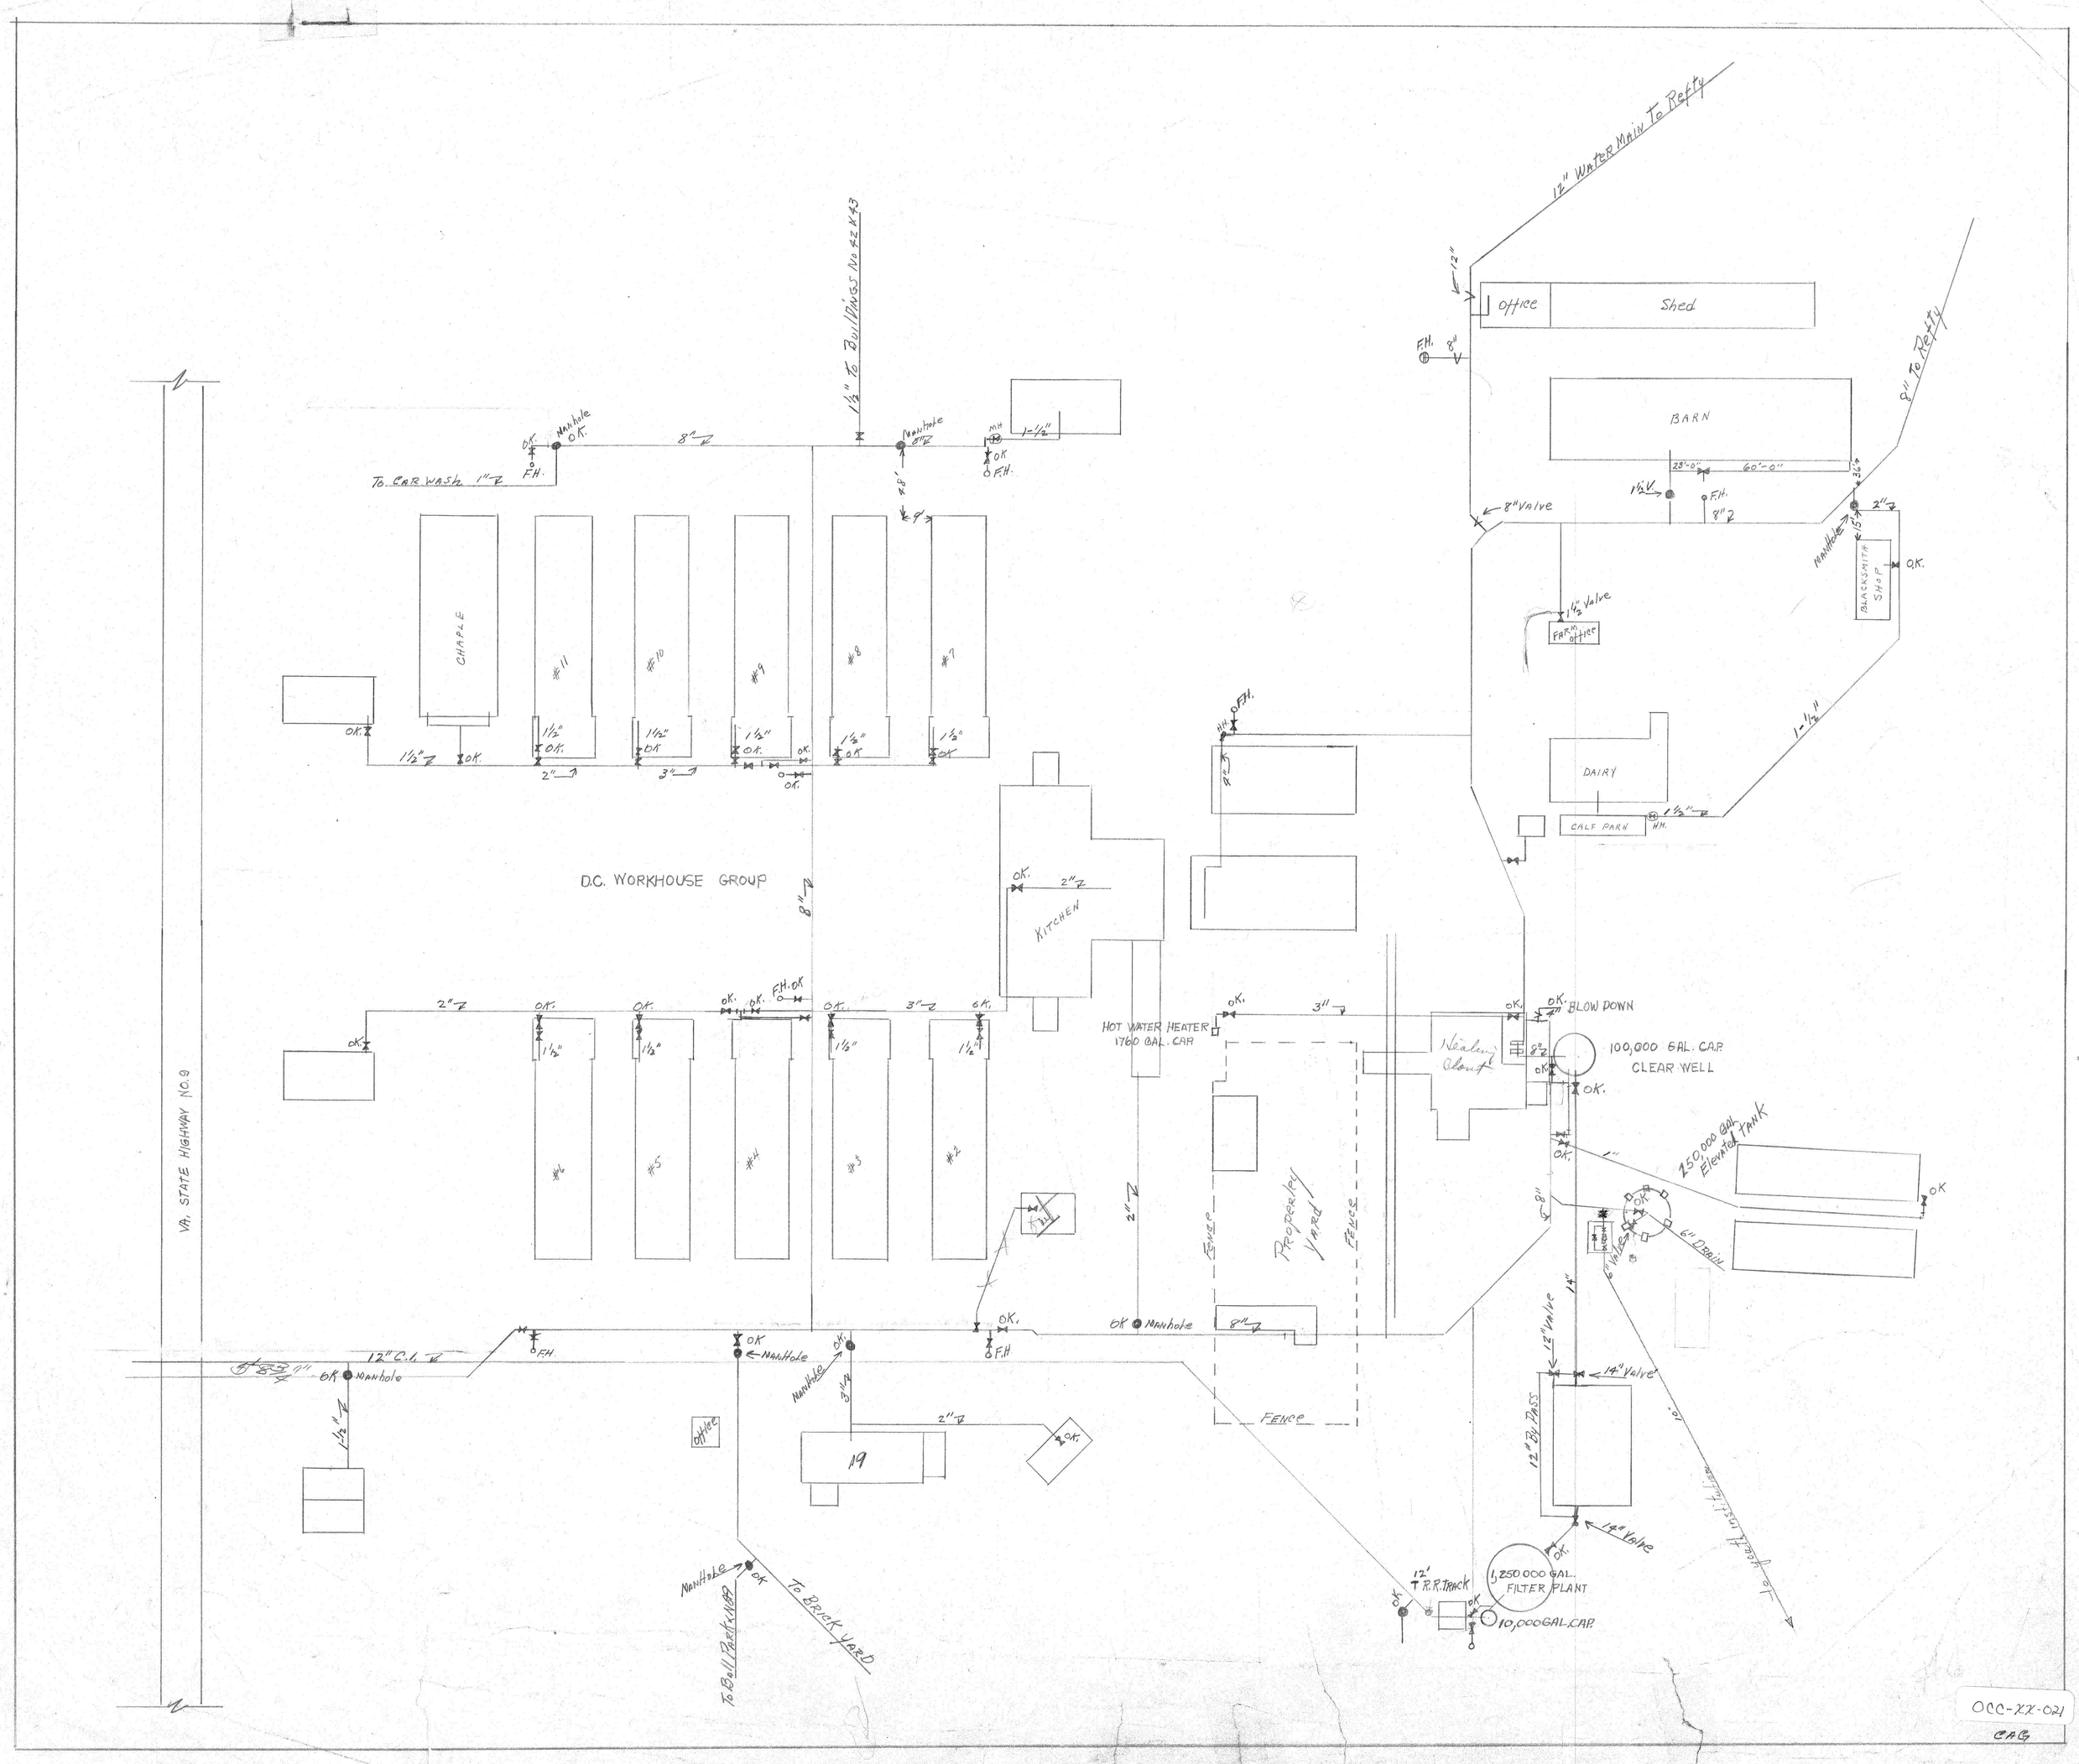
D.C. WORKHOUSE GROUP
VA. STATE HIGHWAY NO. 9
12" WATER MAIN TO RETTY
8" TO RETTY
1½" TO BUILDINGS NO 42 & 43
TO CAR WASH 1"
Manhole O.K.
CHAPLE
#11
#10
#9
#8
#7
#6
#5
#4
#3
#2
KITCHEN
HOT WATER HEATER 1760 GAL. CAP
Office
Shed
BARN
28'-0"
60'-0"
8" Valve
1½" Valve
FARM OFFICE
BLACKSMITH SHOP
DAIRY
CALF PARK
BLOW DOWN
100,000 GAL. CAP. CLEAR WELL
250,000 GAL. Elevated TANK
6" Drain
PROPERTY YARD
FENCE
12" C.I.
12" By PASS
14" Valve
12" Valve
1,250,000 GAL. FILTER PLANT
10,000 GAL. CAP.
12' R.R. TRACK
To Brick Yard
To Ball Park & 109
To Lynchburg
19
OCC-XX-021
CAG