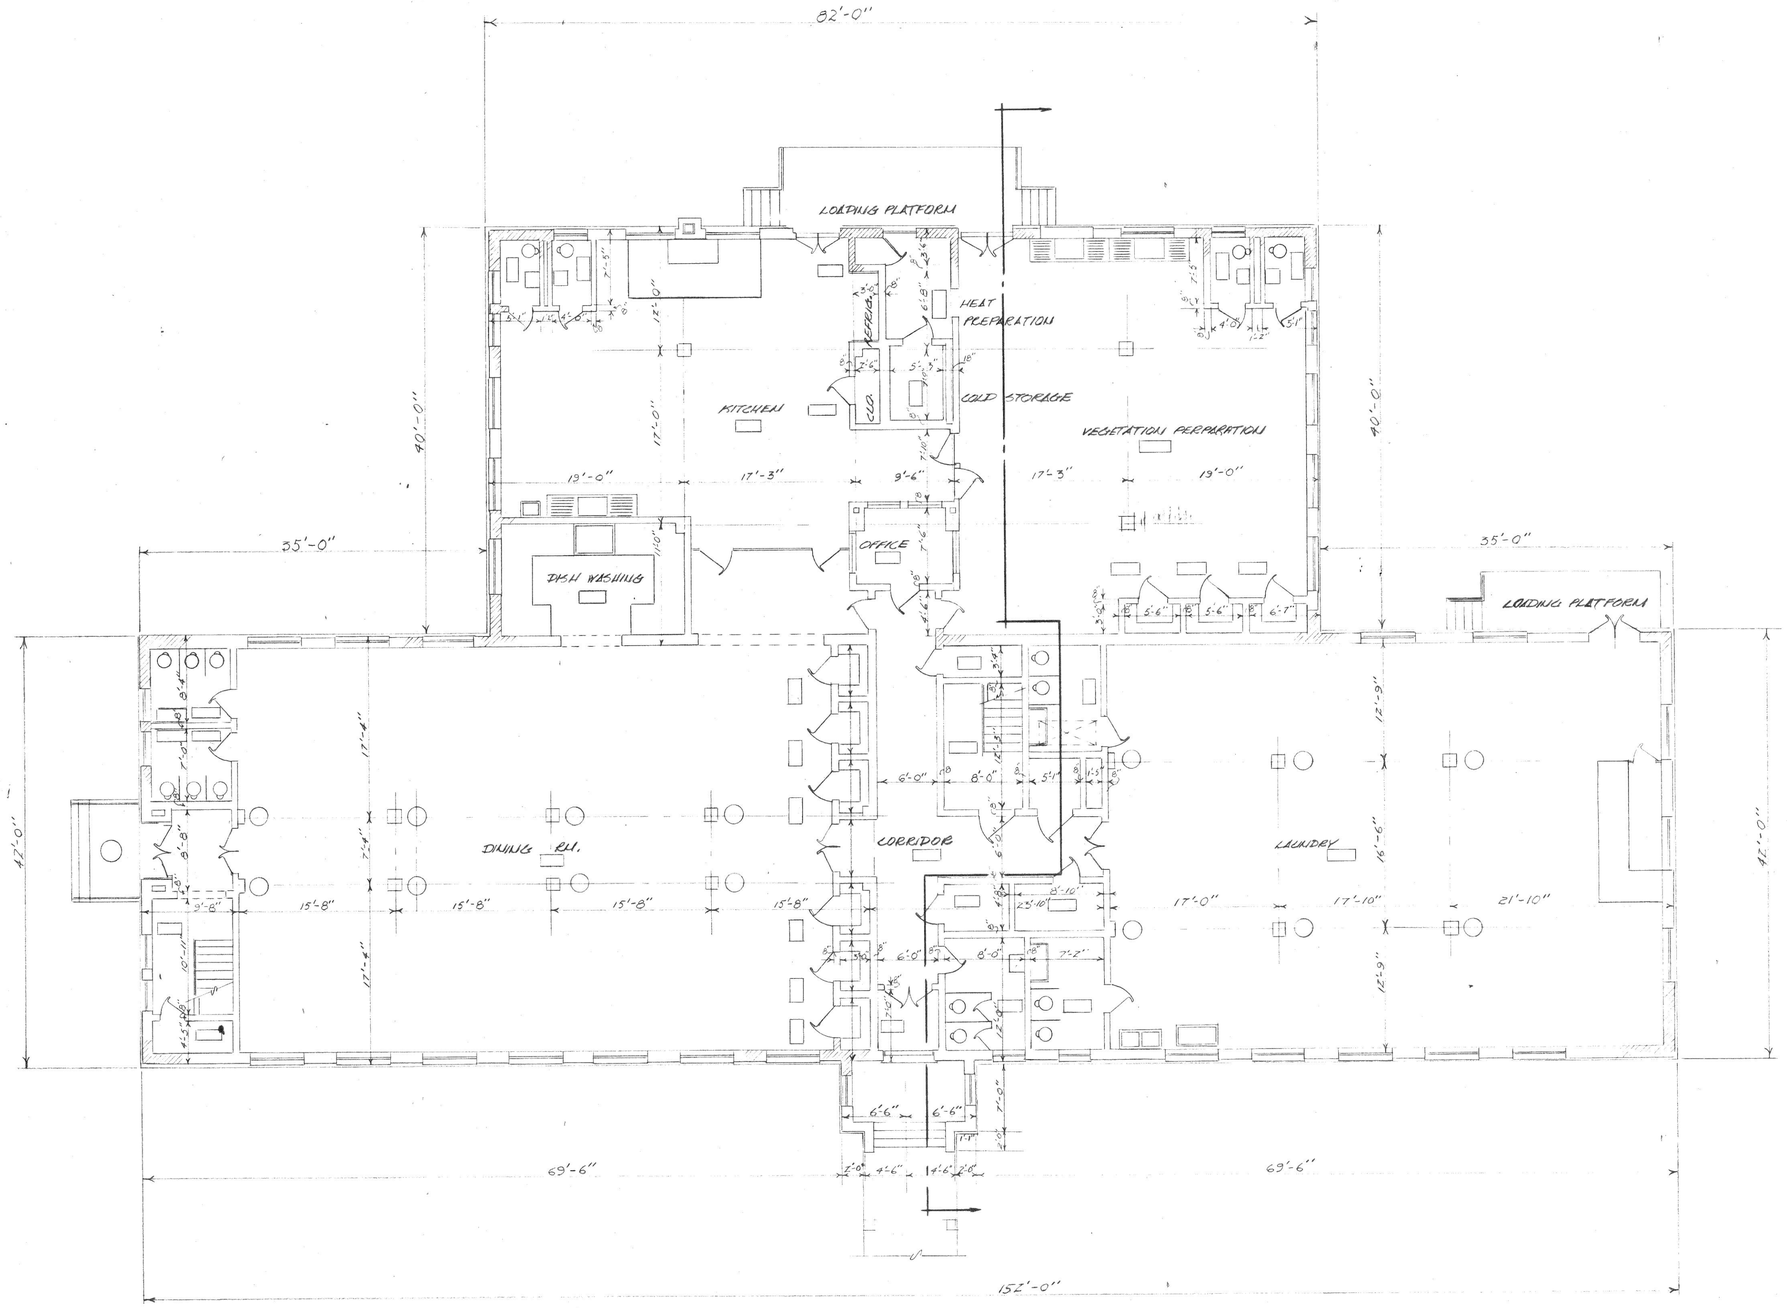

FIRST FLOOR PLAN

SCALE 1/8" = 1'0

005

OCC-XX-058