R-99-HVAC-03

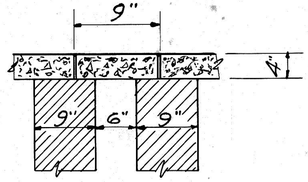

SECTION "FF"

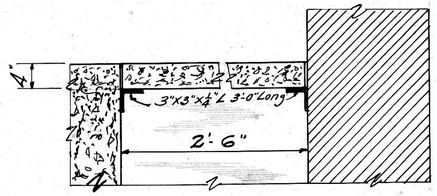

SECTION "HH"

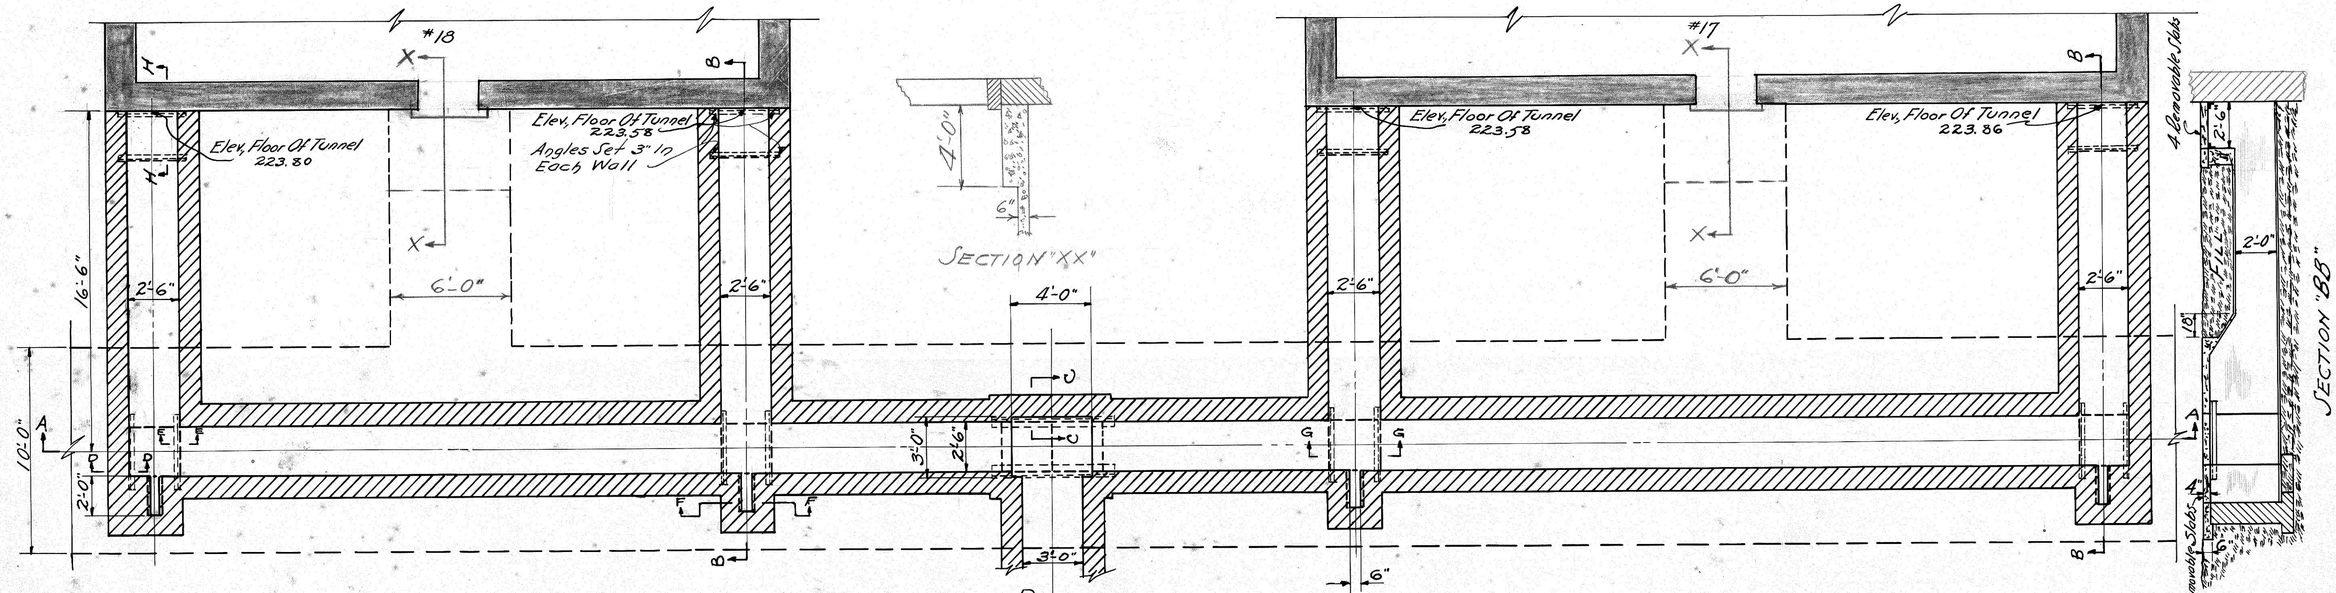

SECTION "XX"

SECTION "BB"

PLAN

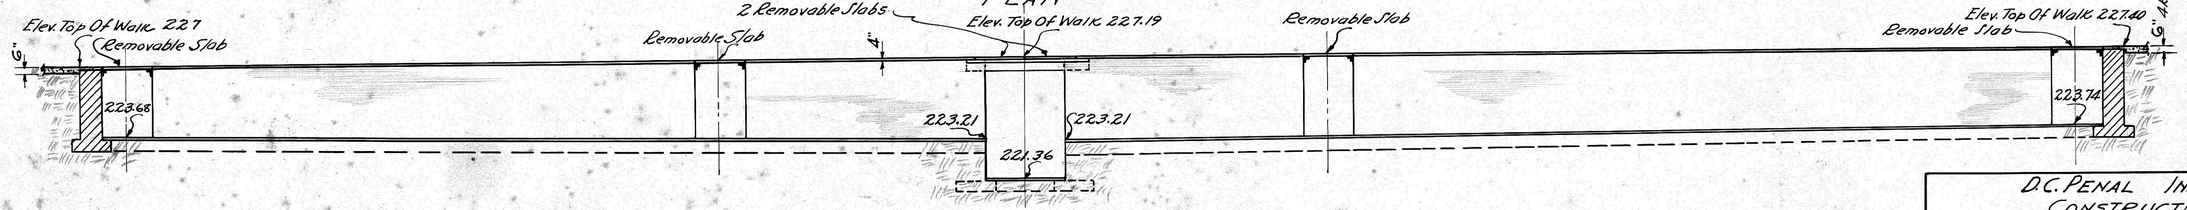

SECTION "AA"

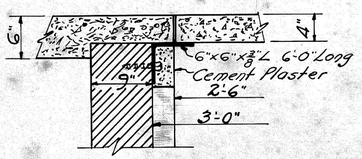

SECTION "CC"

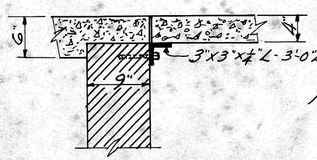

SECTION "DD"

Note:- For Detail Of Removable Slabs, See Sheet No 2.
All Walls 9"

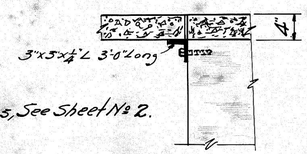

SECTION "EE"

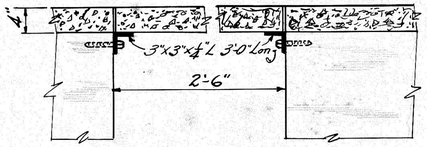

SECTION "GG"

Sheet No. 1

D.C. PENAL INSTITUTIONS
CONSTRUCTION DEPT.
LORTON, VA.

STEAM TUNNEL CONNECTING #17 & #18 WITH MAIN STEAM TUNNEL, D.C. REFORMATORY.

DRAWN	CHECKED	DATE	
JTV.		10-16-23	2-8-3-2
TRACED JTV.		SCALE 1½"=1'-0"	

D-417