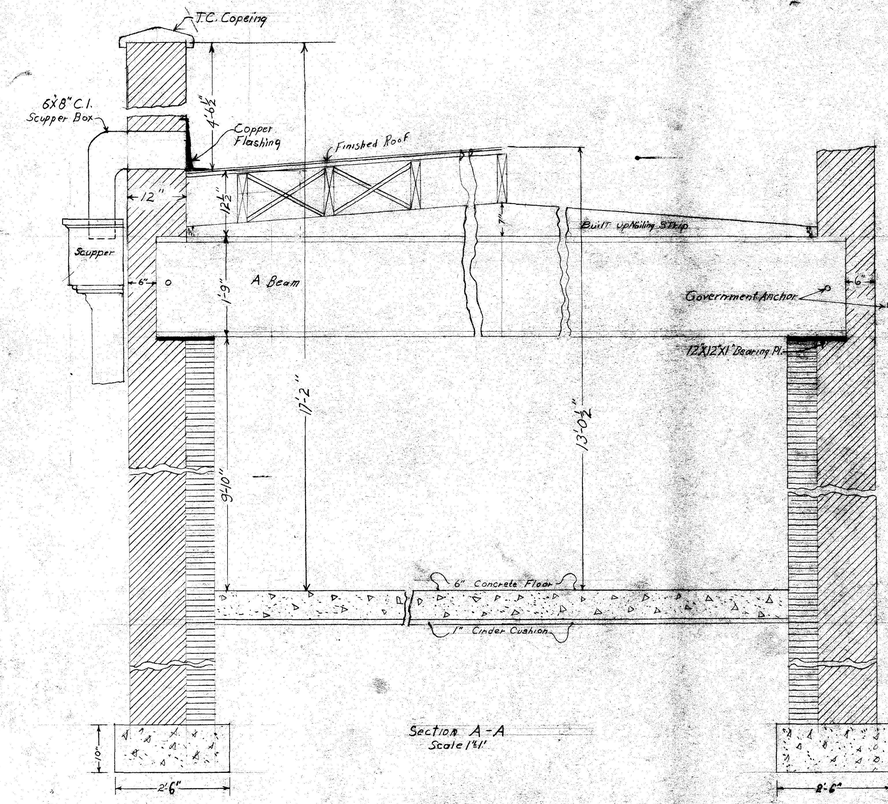

Section A-A
Scale 1"=1'

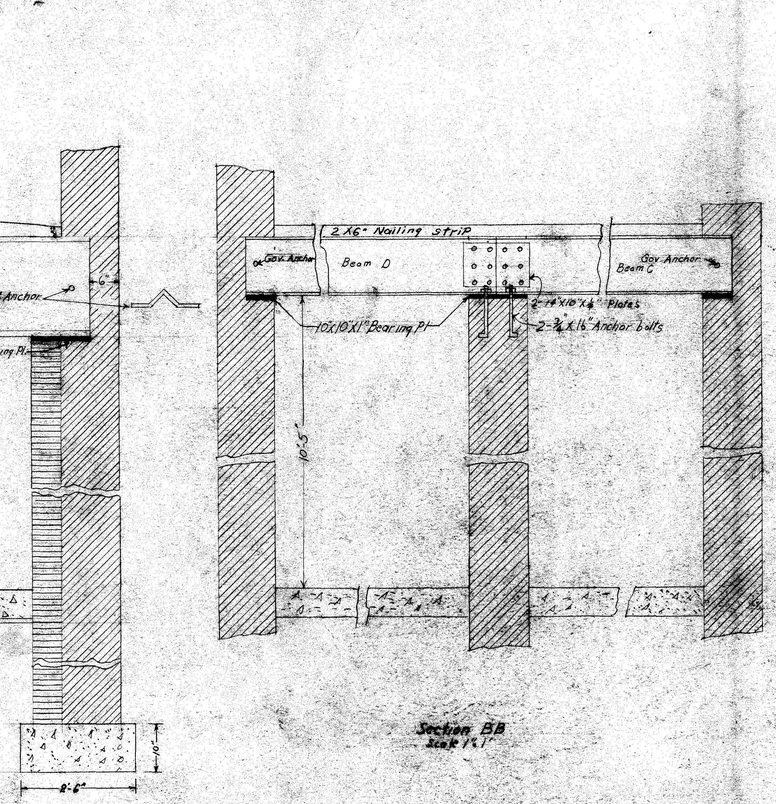

Section BB
Scale 1"=1'

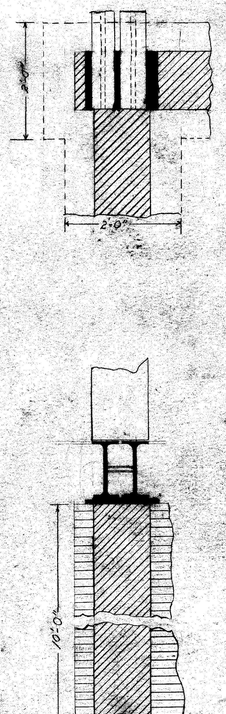

Section EE
Scale 1"=1'-0"

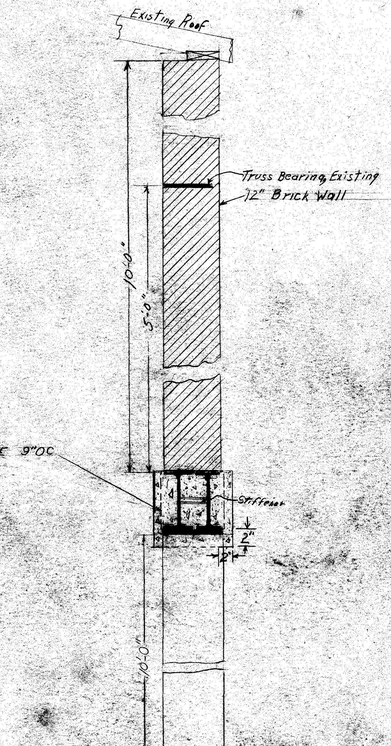

Section CC
Scale 1"=1'-0"

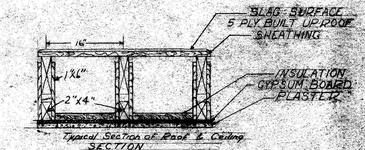

Typical Section of Roof & Ceiling
SECTION

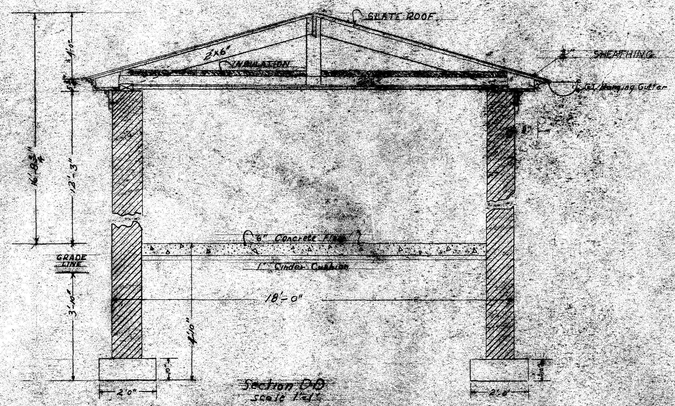

Section DD
Scale 1"=1'

CONSTRUCTION ENGINEERS OFFICE		
D.C. PENAL INSTITUTIONS, LORTON VA.		
Woodbridge Area 1924		
Sections		
DRAWN & TRACED BY	CHECKED	DATE
[illegible]	C.L.	
Scale: As shown	Project 354.24	Sht. [illegible]