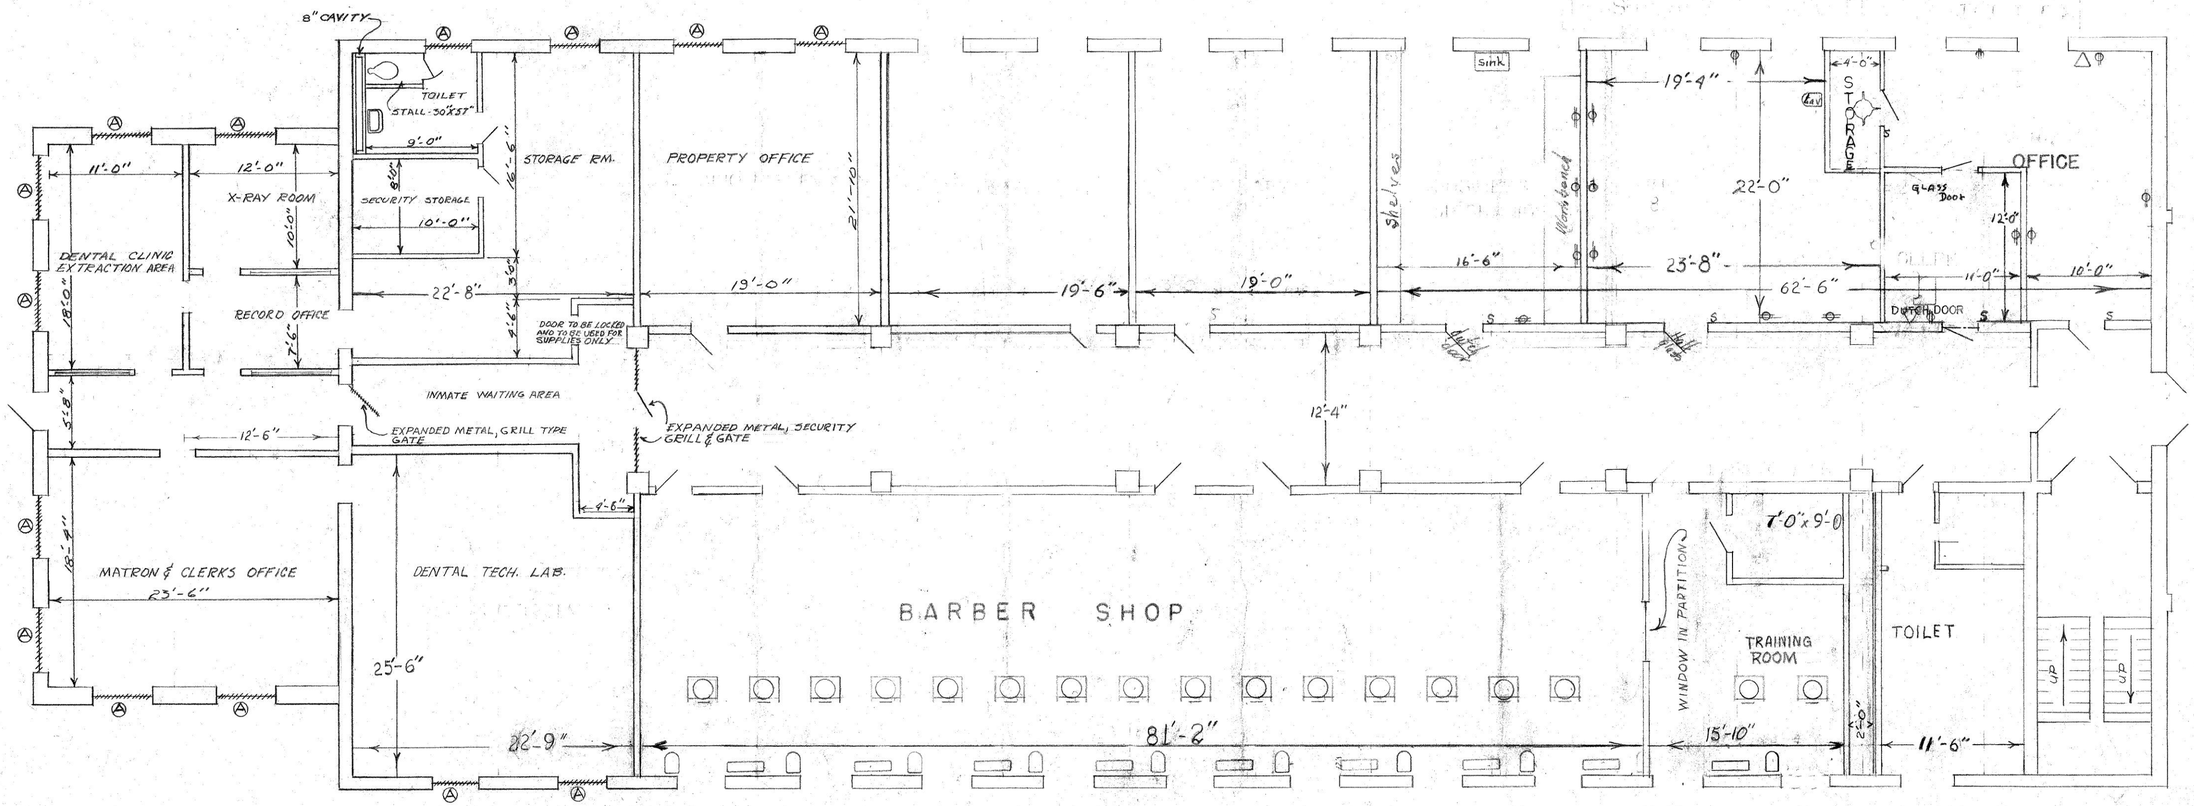

LETTER Ⓐ AND SYMBOL INDICATES EXPANDED METAL GRILL TYPE SECURITY WINDOWS

PARTITION CHANGES IN VOCATIONAL & SERVICE BUILDING

(OLD SCHOOL & HOSPITAL BUILDING)

OFFICE OF THE CHIEF ENGINEER, REFORMATORY DIVISION

LORTON, ——— VIRGINIA

Scale 1/8" = 1' - 0"

BLDG. 12-3

Design by.
Drawn by: AL. Franklin
Date: 4-6-84
H.L. Mooney

DRAWER # 8