Class #9R - 8
2-11-4

Note:-
In Addition To The 12 Slabs As Detailed, Make 4 Slabs 8 7/8" X 2'-0" X 4" Thick.

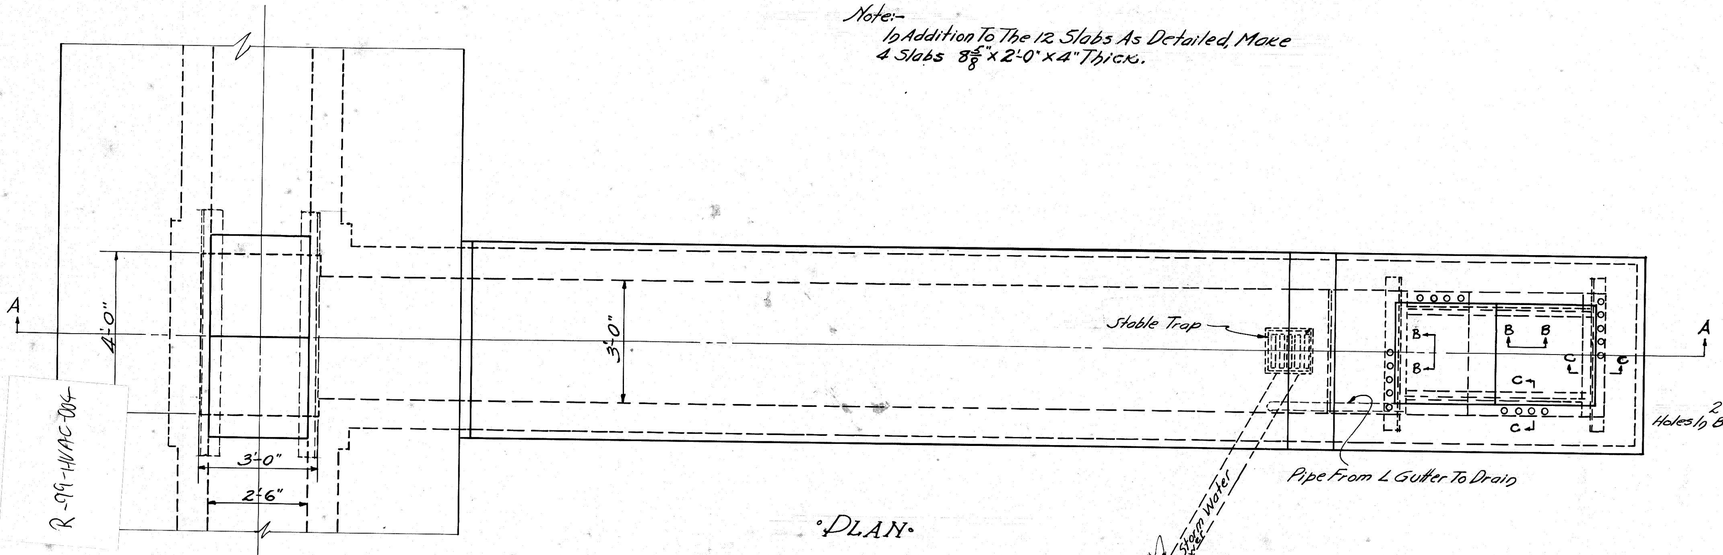

R-99-HVAC-004

"PLAN"

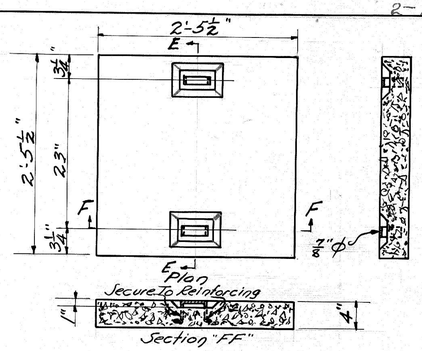

"DETAIL OF REMOVABLE SLAB"
12 REQ'D.

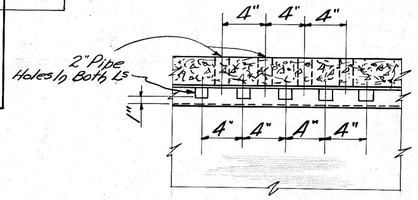

"SECTION "BB"

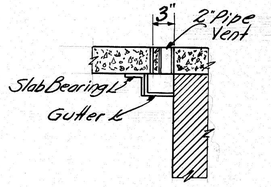

"SECTION "CC"

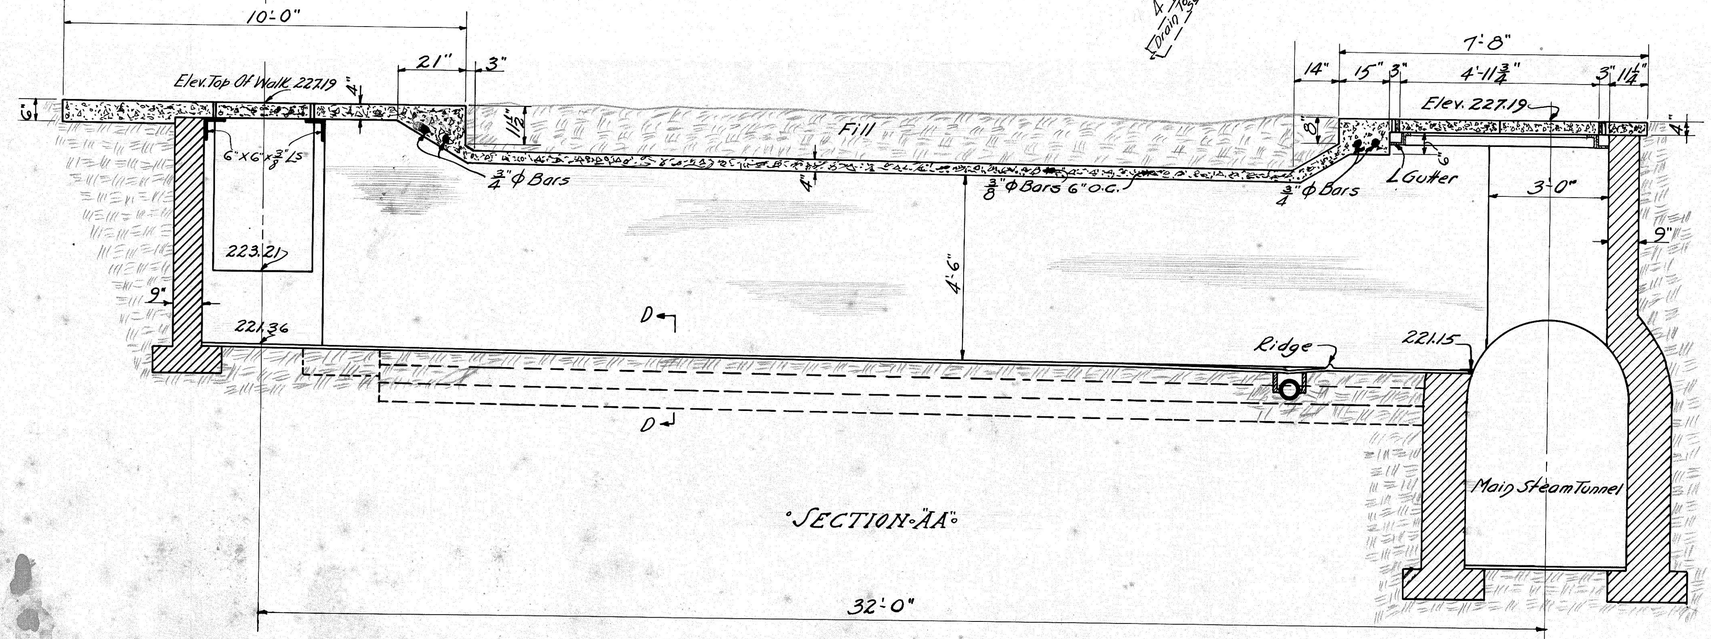

"SECTION "AA"

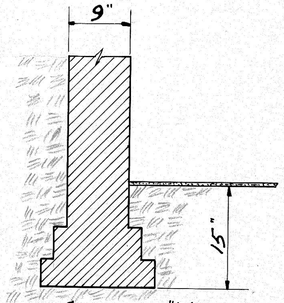

"SECTION "DD"

Sheet No. 2.

D.C. PENAL INSTITUTIONS
CONSTRUCTION DEP'T.
LORTON, VA.

STEAM TUNNEL CONNECTING #17 & #18 WITH MAIN STEAM TUNNEL, D.C. REFORMATORY.

DRAWN	CHECKED	DATE	
J.T.V.		OCT. 22, 1923	2-8-3-2
TRACED J.T.V.		SCALE ½"=1'-0"	

D-#11